




BLOCK PLAN - SCALE: 1:500@A3

EXISTING

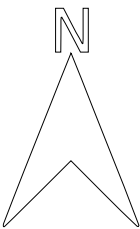

6A Dornmere Lane, Waterloo, PO7 8QH

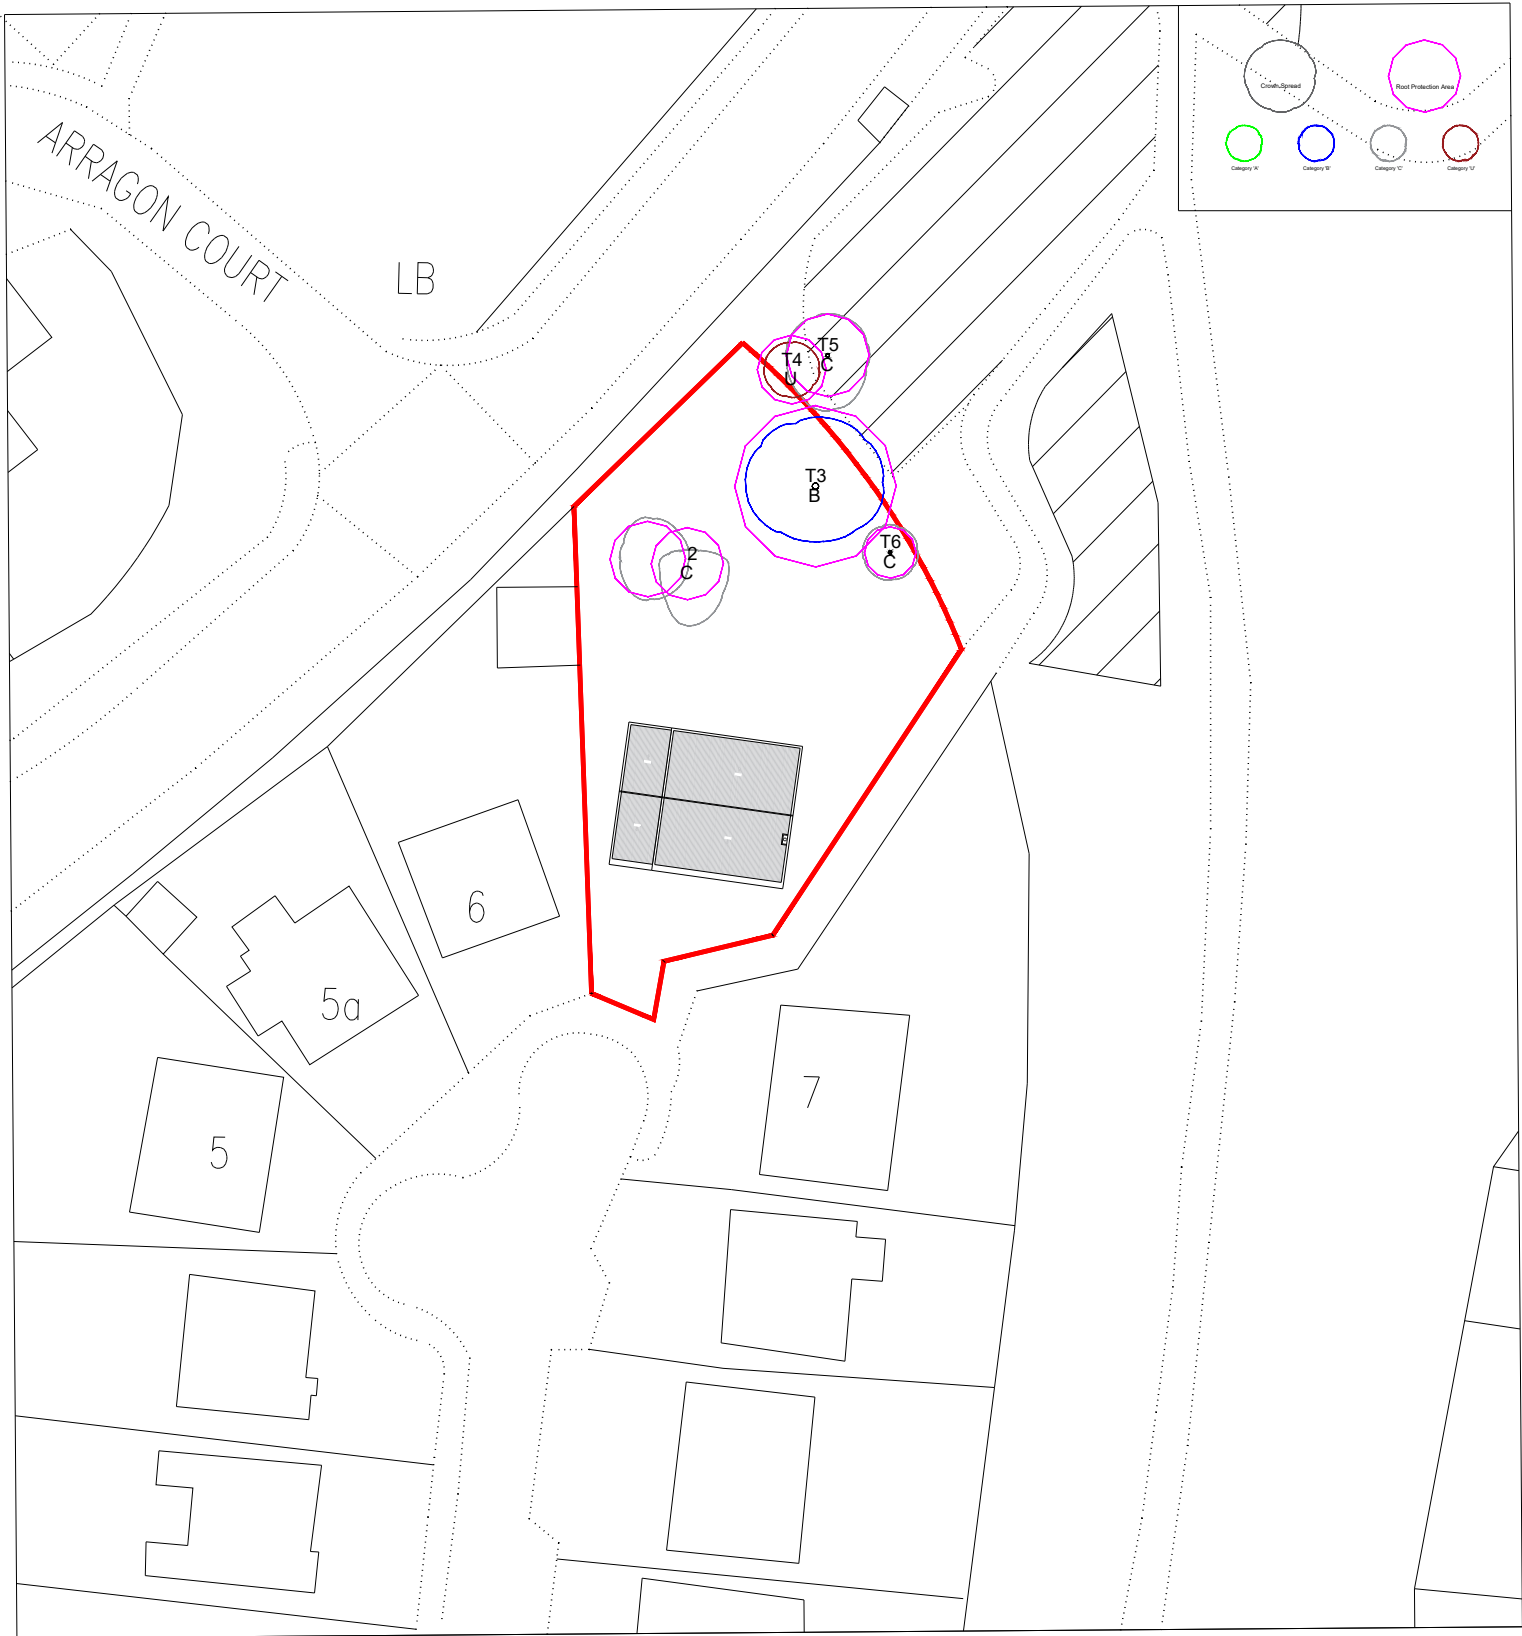

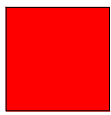 SITE BOUNDARY

SCALE 1:500

