



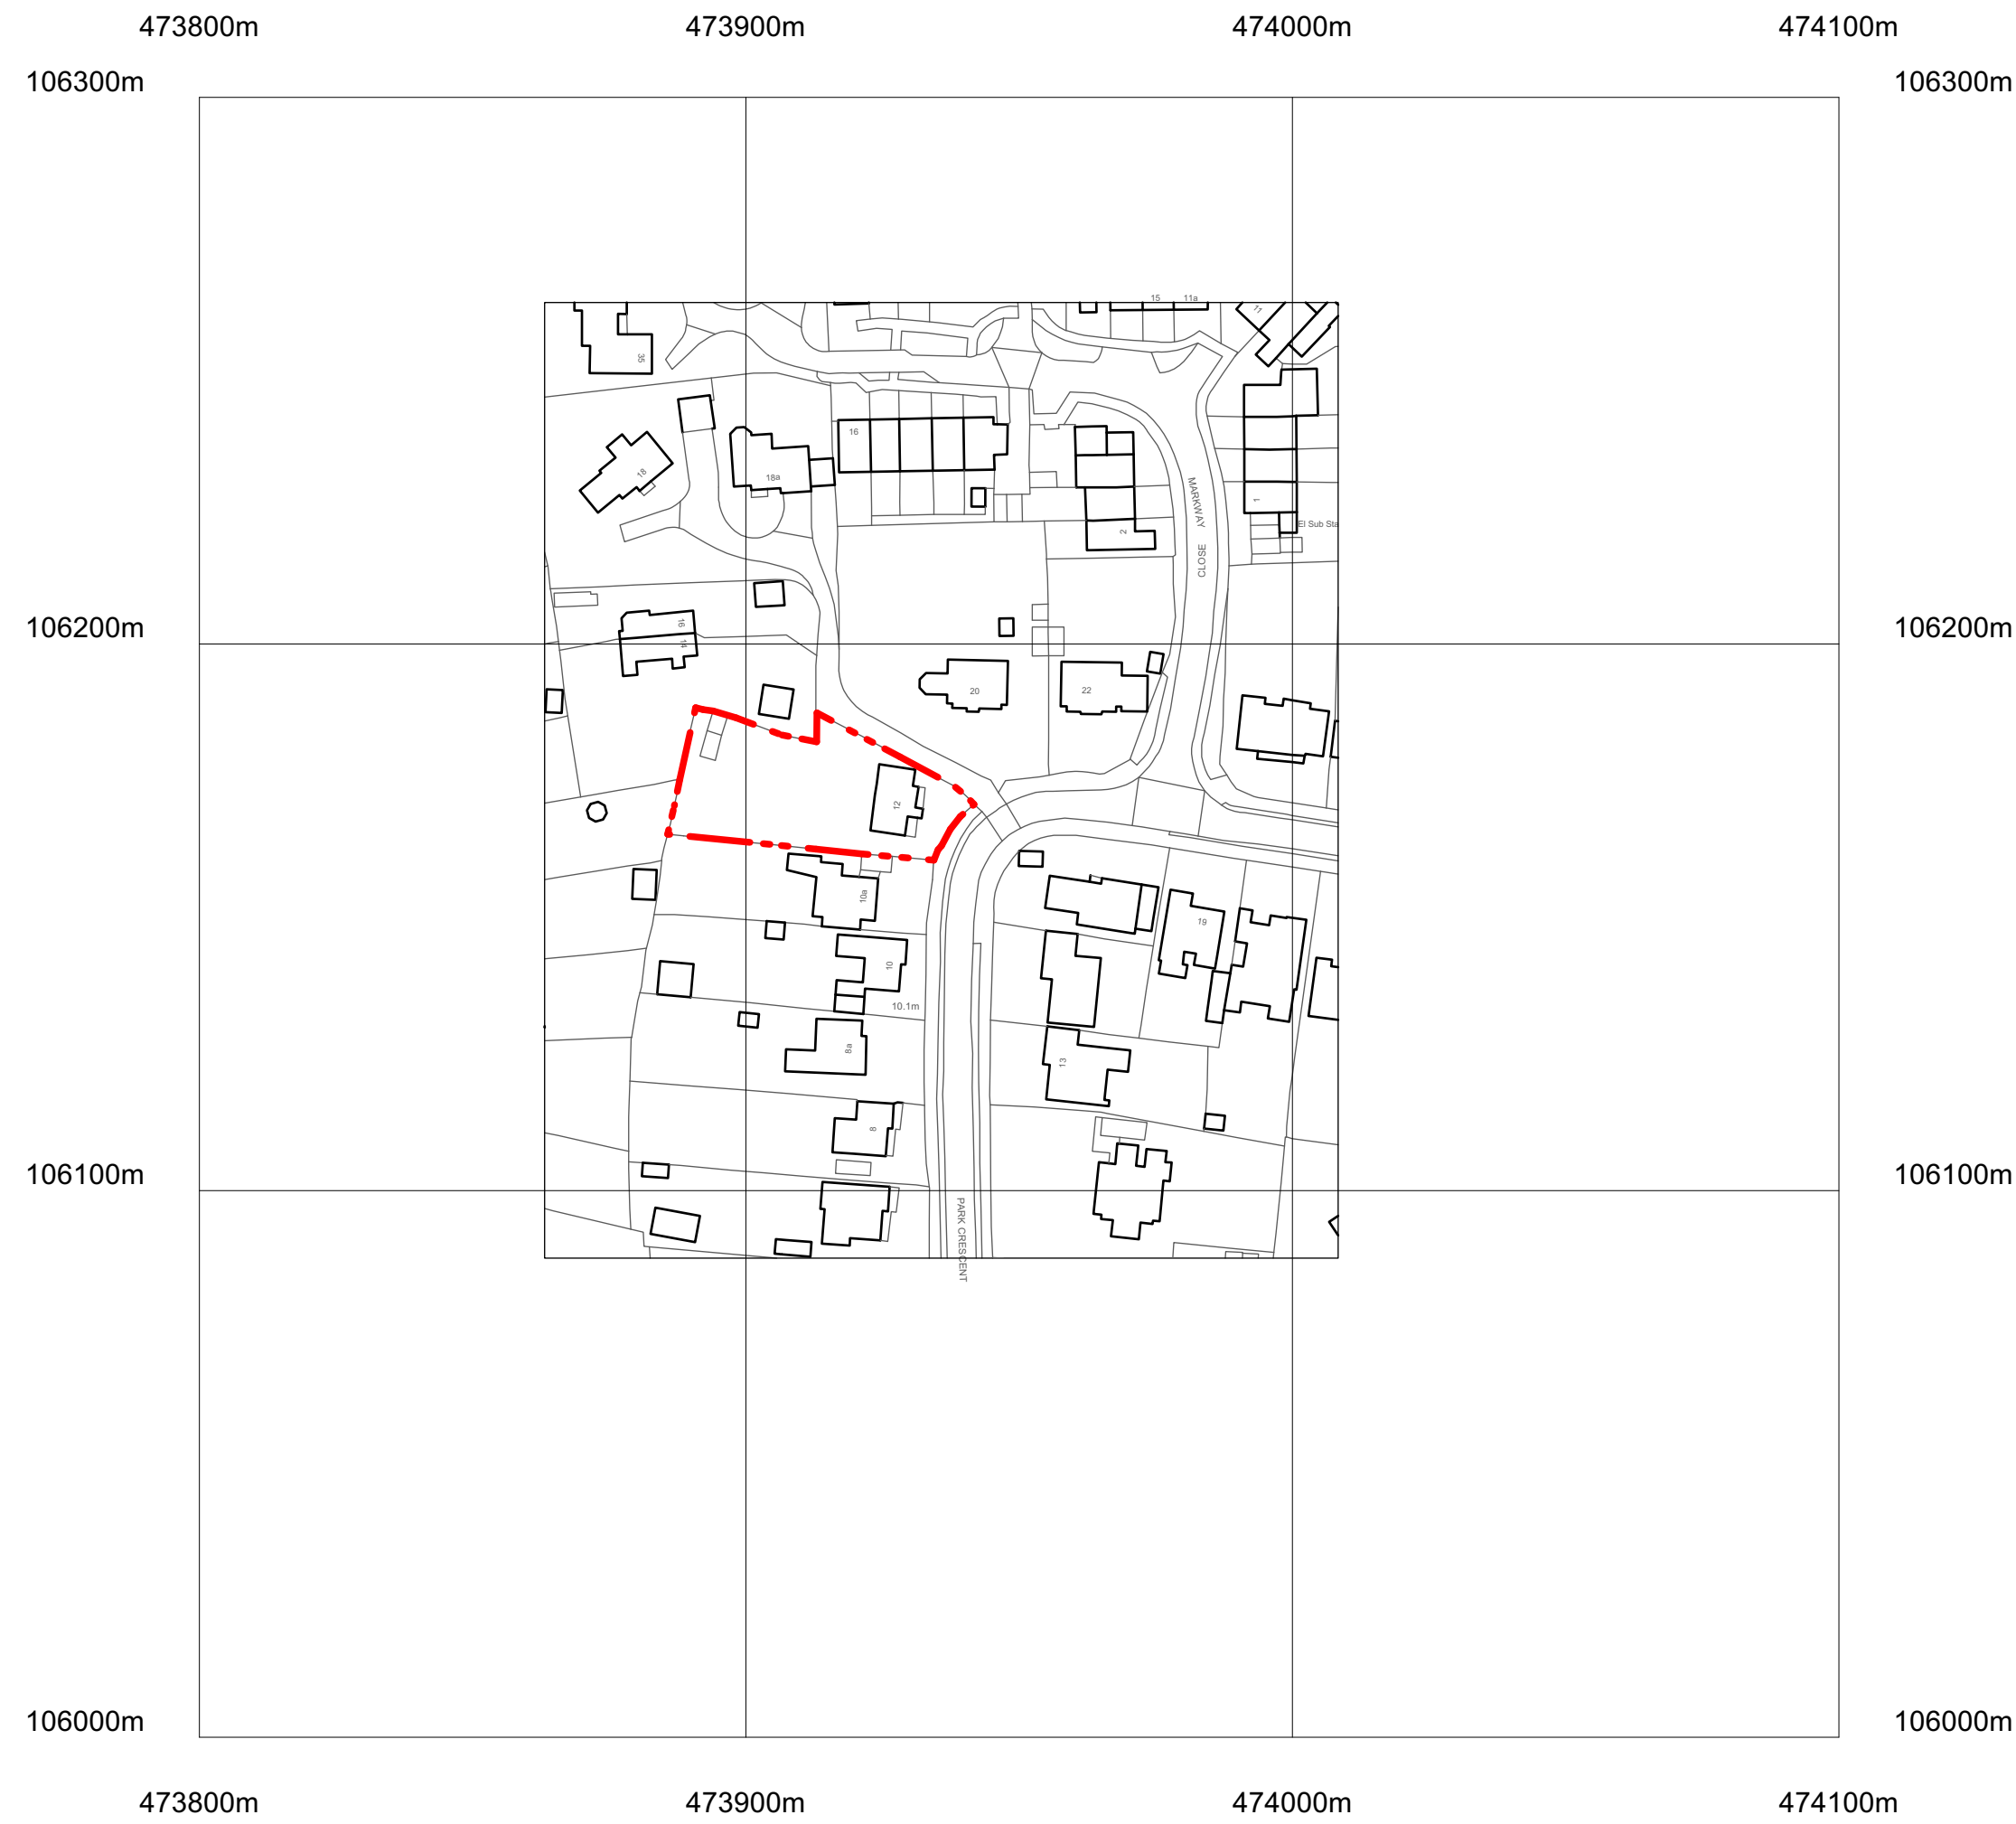

©Crown Copyright and database rights 2026 OS Licence no. AC0000849896

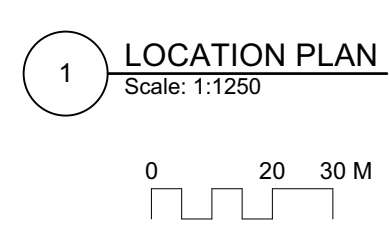

REV DATE		NOTES	DRN	CHKD			DRAWING TITLE		PROJECT TITLE	
							Location Plan		12 Park Crescent	
							DRAWING REF	100	CLIENT	Alexia & Nick Dowdeswell
							STATUS	Information	ORIGIN	Jan 2026
							SCALE	1:1250	PROJECT NO.	2601

GENERAL NOTES	
THE CONTRACTOR IS RESPONSIBLE FOR THE CHECKING OF ALL SITE DIMENSIONS AND LEVELS.	
DISCREPANCIES TO BE REPORTED IMMEDIATELY TO THE CONTRACT ADMINISTRATOR / ARCHITECT.	
TO BE READ IN CONJUNCTION WITH ALL RELEVANT CONSULTANTS DRAWINGS AND INFORMATION.	
ALL EXISTING SITE, TREE AND BUILDING INFORMATION HAS BEEN COMPILED FROM DIFFERENT SOURCES.	