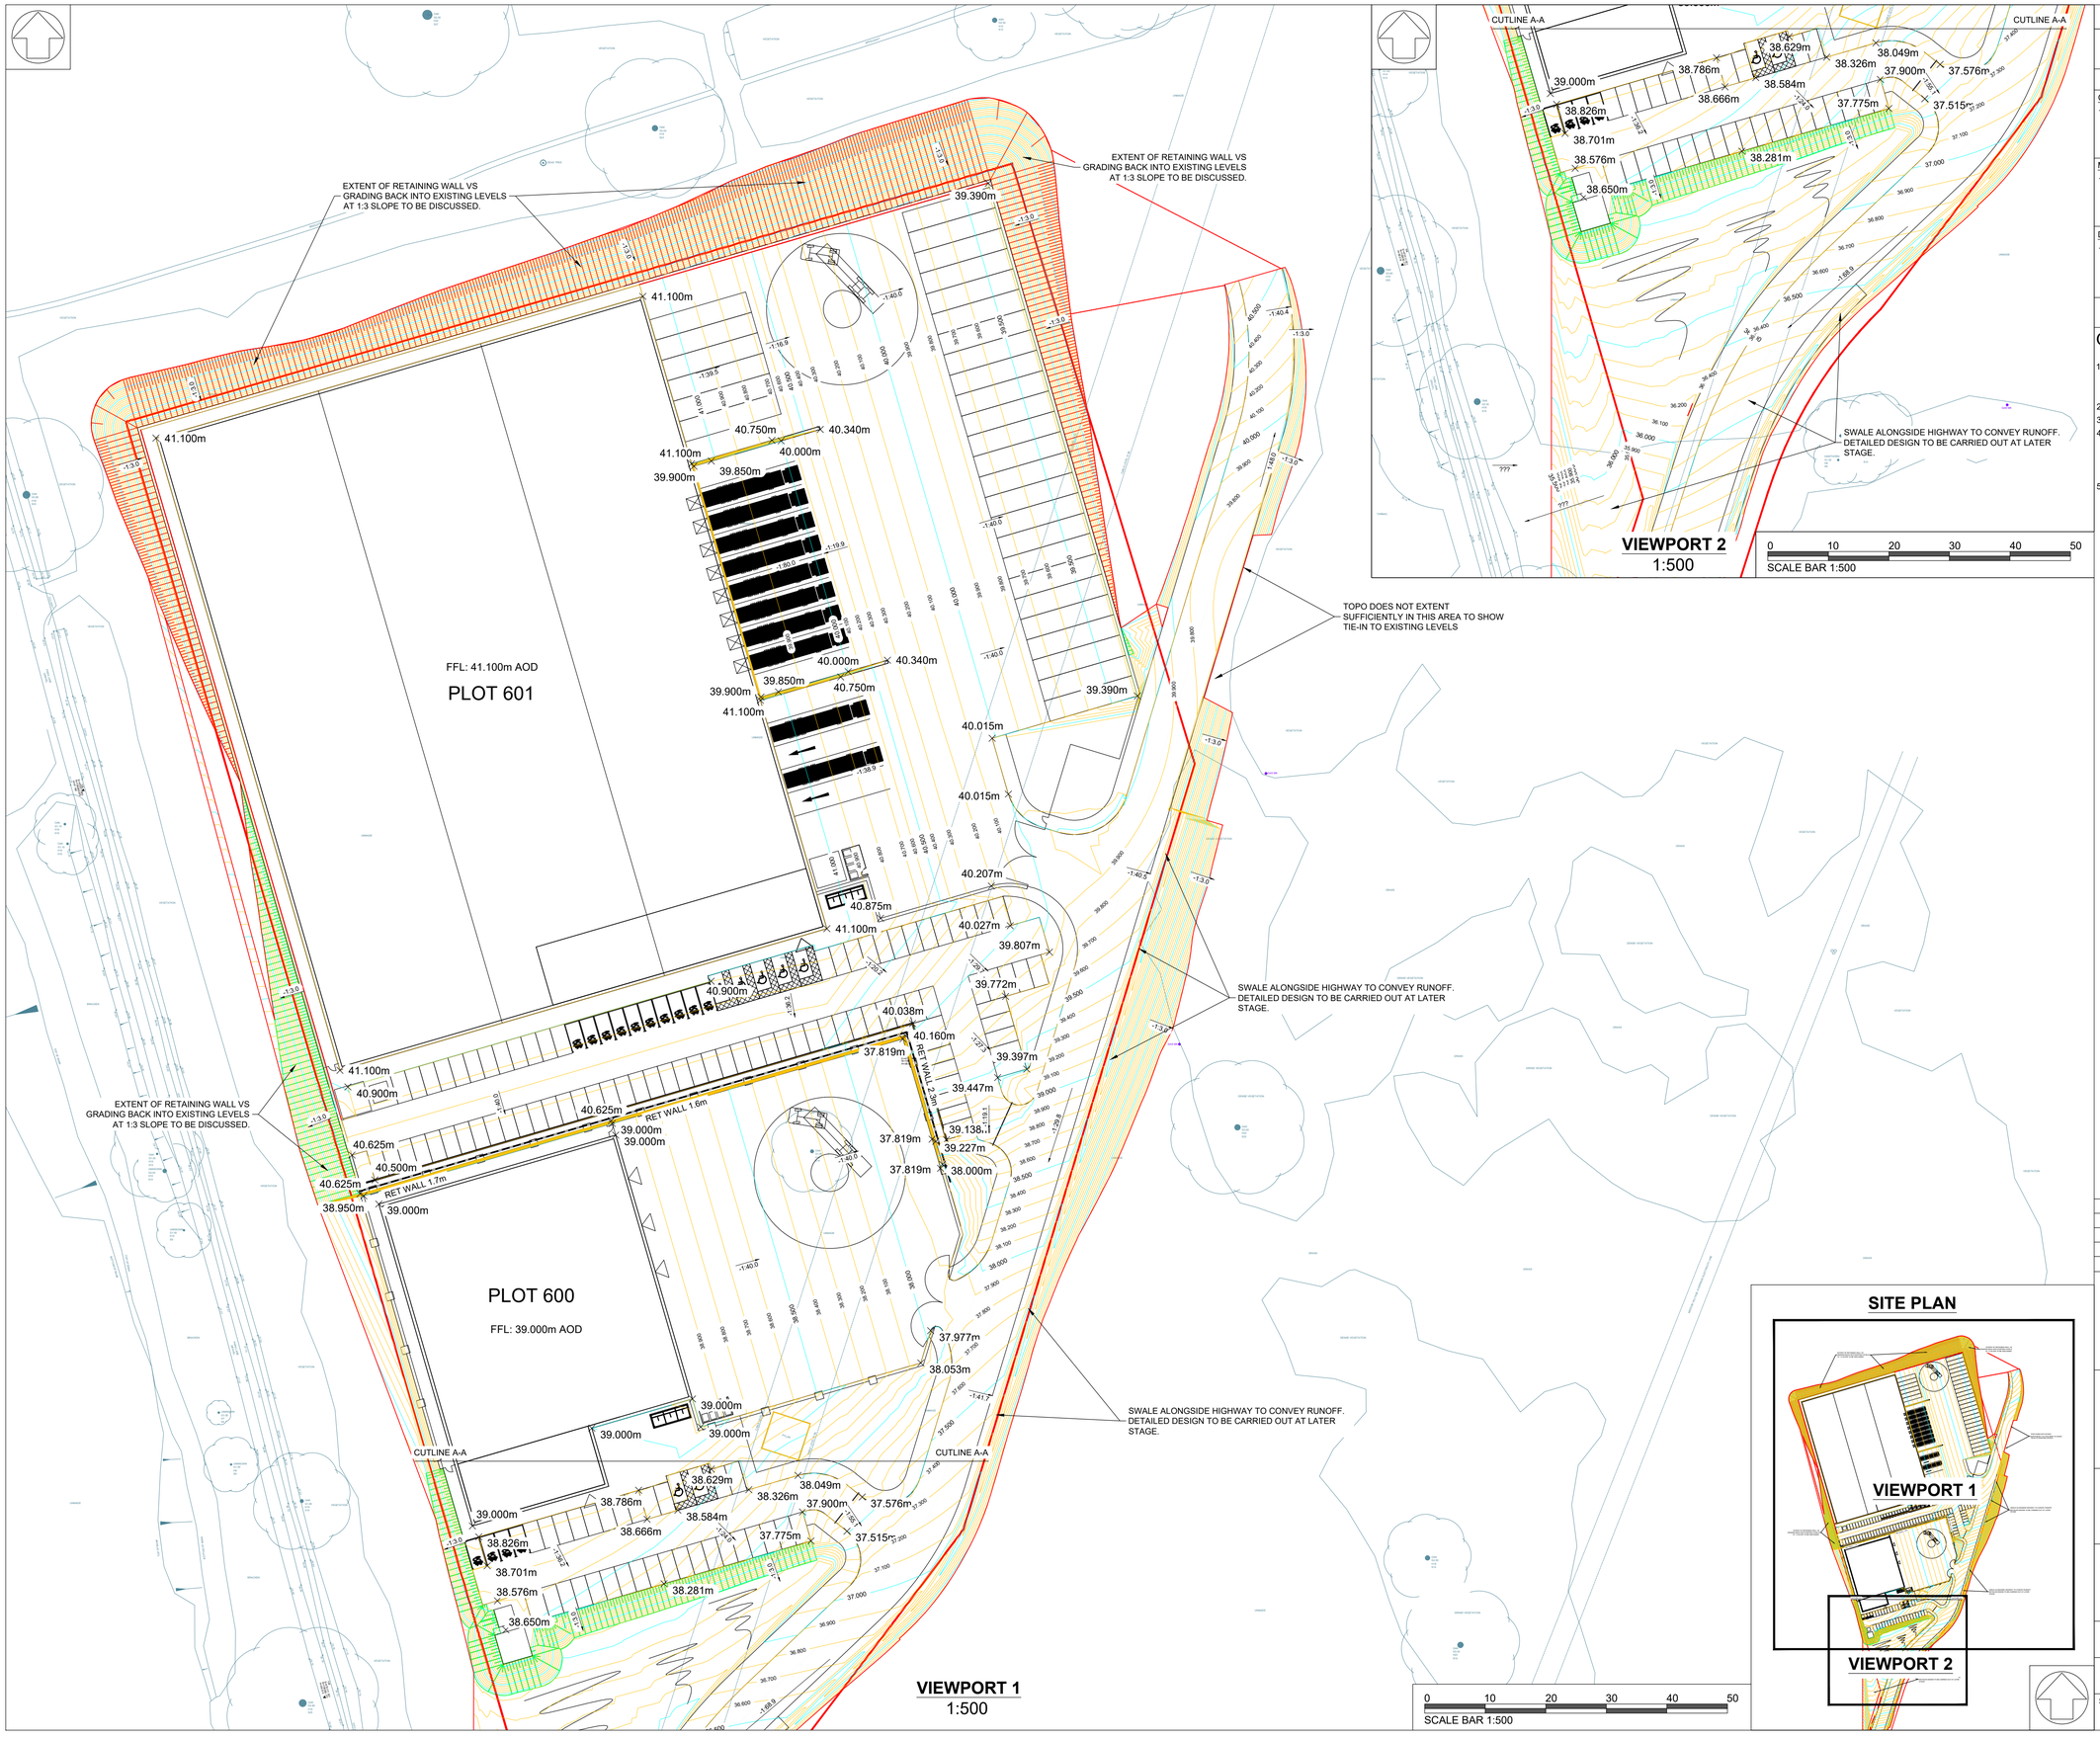


© THIS DRAWING AND ITS CONTENTS ARE STRICTLY THE COPYRIGHT OF PEREGA

## SAFETY, HEALTH AND ENVIRONMENTAL INFORMATION

IN ADDITION TO THE HAZARDS/RISKS NORMALLY ASSOCIATED WITH THE TYPES OF WORK DETAILED ON THIS DRAWING, NOTE THE FOLLOWING

CONSTRUCTION

1. NOT REVIEWED AT THIS STAGE

MAINTENANCE

1. NOT REVIEWED AT THIS STAGE

DEMOLITION

1. NOT REVIEWED AT THIS STAGE

ALL WORKS TO BE CARRIED OUT BY A COMPETENT CONTRACTOR, WORKING (WHERE APPROPRIATE) TO AN APPROVED METHOD STATEMENT

## GENERAL NOTES:

1. THIS DRAWING SHALL BE READ IN CONJUNCTION WITH ALL THE RELEVANT ARCHITECTS, ENGINEERS' AND SERVICE ENGINEERS DRAWINGS & SPECIFICATIONS.
2. ALL UNITS IN MILLIMETERS U.N.O. ON THE DRAWING.
3. DO NOT SCALE OFF THE DRAWING.
4. THE WORKS DESCRIBED AND SPECIFIED ON THIS DRAWING AND ASSOCIATED DRGS SHALL BE UNDERTAKEN IN ACCORDANCE WITH ALL CURRENT HEALTH AND SAFETY LEGISLATION AND THE PROJECT HEALTH & SAFETY PLAN, PREPARED BY THE PLANNING SUPERVISOR FOR THE PROJECT.
5. WHERE NOTES AND INFORMATION ON THIS DRG DIFFER FROM THE SPECIFICATION, CLARIFICATION SHOULD BE SOUGHT FROM THE ENGINEER.

## LEGEND

- PLOT BOUNDARY
- PROPOSED MAJOR CONTOUR - 0.5m INTERVAL
- PROPOSED MINOR CONTOUR - 0.1m INTERVAL
- RETAINING WALL
- GRADINGS - CUT
- GRADINGS - FILL
- -1:100 GRADIENT
- 60.200m SPOT LEVEL

| Rev | Description | By | Date | Chkd |
|---|---|---|---|---|
| P4 | SITE BOUNDARY ADDED | ET | 07/01/2026 | GS |
| P3 | UPDATED TO NEW ARCHITECT LAYOUT | ET | 22/12/2025 | RGM |
| P2 | SITE LAYOUT UPDATED, PLOT LABELED AND TITLE CHANGED | AS | 18/11/2025 | GS |
| P1 | ISSUED FOR INFORMATION | ACN | 20/10/2025 | GS |

PEREGA
Quarry Court, Lime Quarry Mews, Guildford, GU1 2RD 01483 565 886

Client
PORTSMOUTH CITY COUNCIL

Project
DUNSBURY PARK
HAVANT, PORTSMOUTH

Title
PLOT 600 & 601
PROPOSED LEVELS

| Perega Project No. | Checked | Passed | Size | Scale |
|---|---|---|---|---|
| W24084 | GS | - | A1 | 1:500 |

| Project Code | Originator | Zone | Level | Type | Role | Drawing No. |
|---|---|---|---|---|---|---|
| W24084 | PER | 60 | XX | DR | C | 02401 |

| Suitability Code | Status | Revision |
|---|---|---|
| S2 | INFORMATION | P4 |