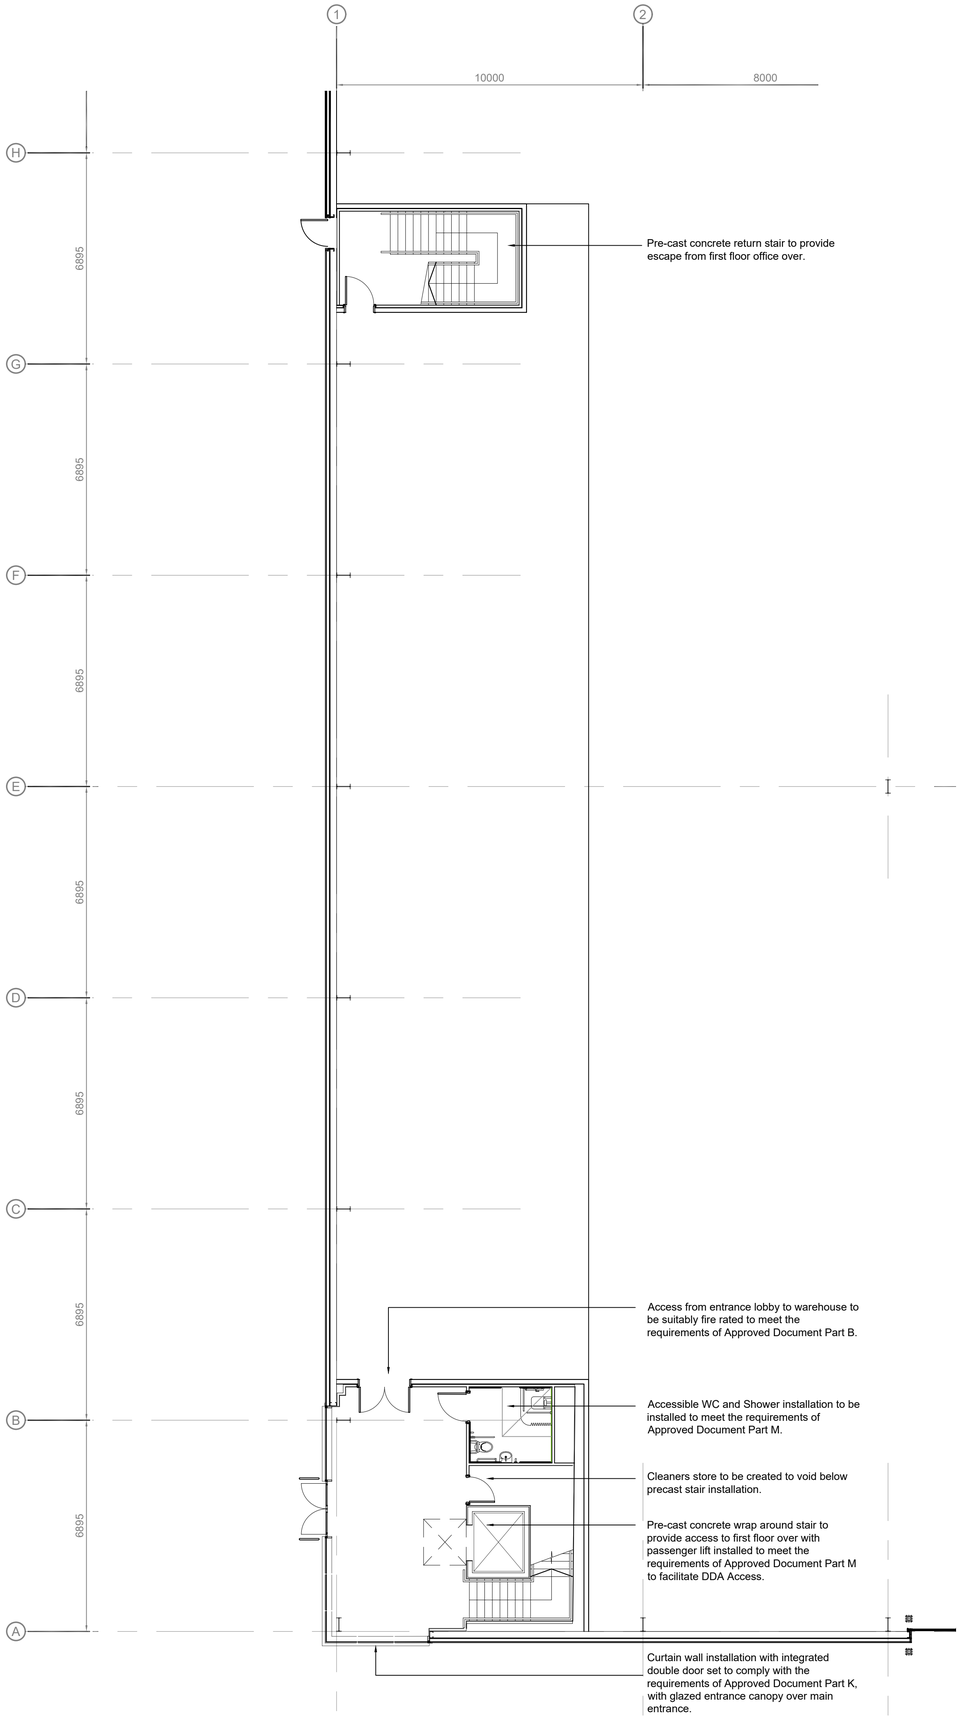

Illustrative Ground Floor Office Plan_1:100

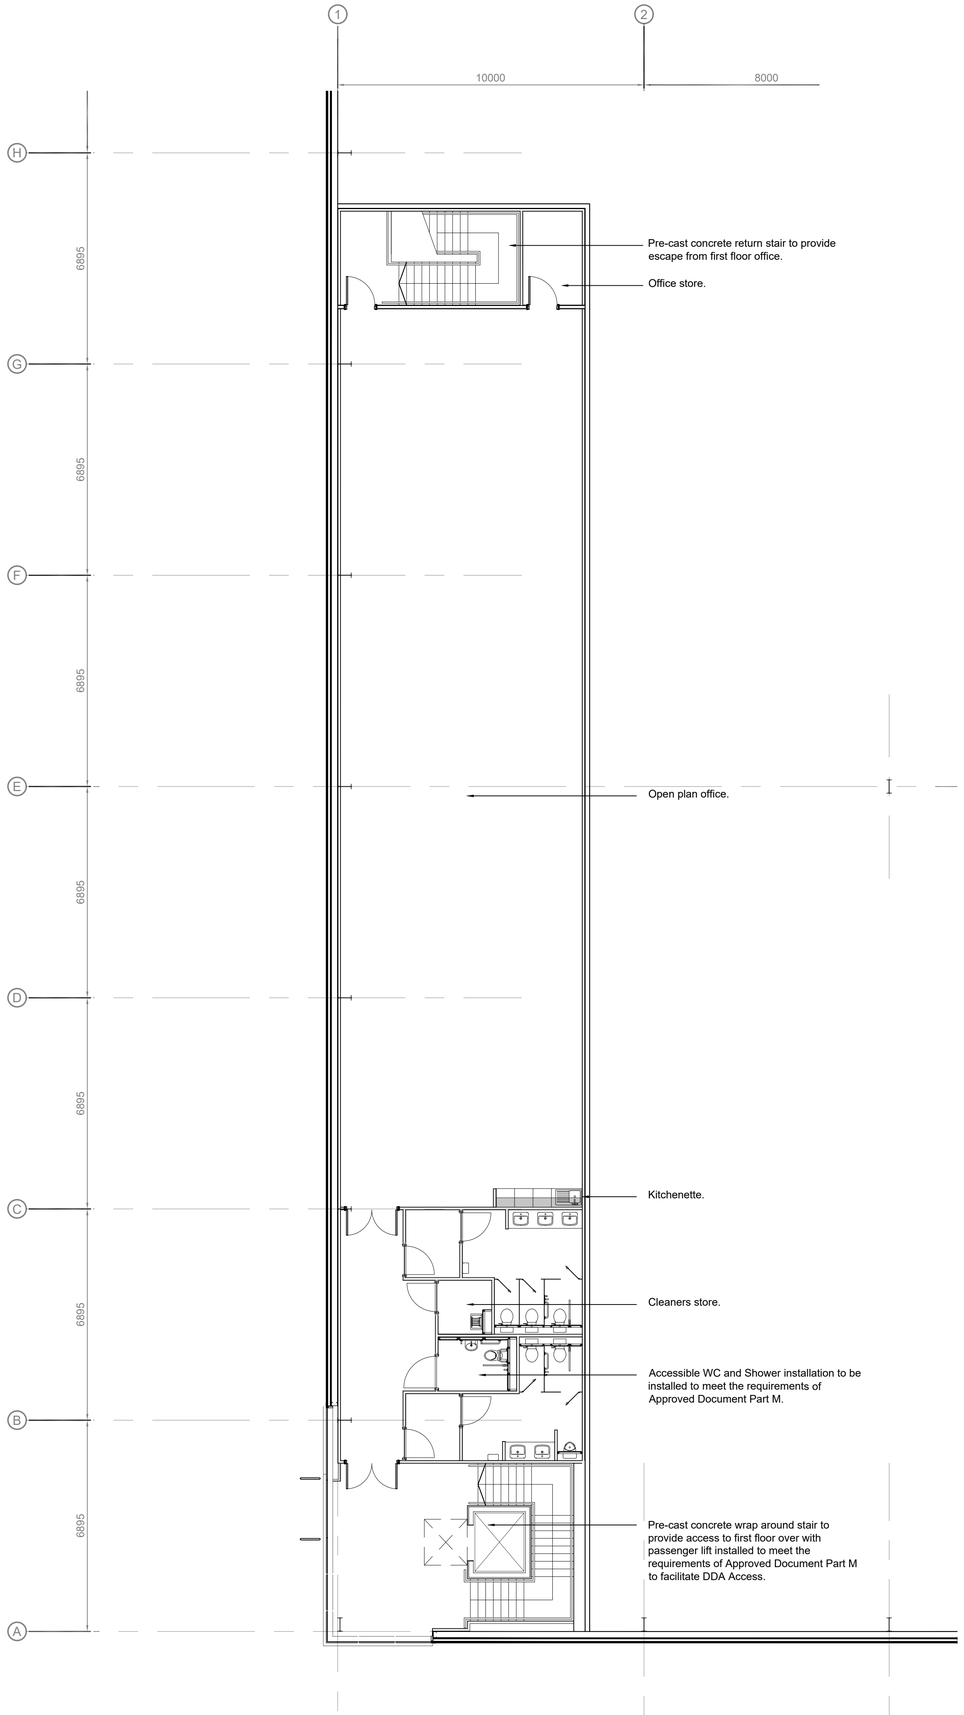

Illustrative First Floor Office Plan_1:100

UMC ARCHITECTS®

WWW.UMCARCHITECTS.COM
INFO@UMCARCHITECTS.COM
+44 (0)1636 554 854

General Notes

- This document is to be used for the stated purpose only and should not be used for any other.
- Dimensions are all in millimetres, unless stated otherwise.
- It is the recipients responsibility to print this document to the correct size & scale.
- All relevant drawings and specifications should be read in conjunction with this document.
- Scaling is for planning purposes.

North

Document Scale(s)

1m SCALE 1:100

Project Name

Dunsbury Park, Havant, Portsmouth

Employer	Project Address
Portsmouth City Council	**Dunsbury Park, Havant, Portsmouth, PO9 4EE**
RIBA Workstage	Suitability
2 - Concept Design	**S3 - Review & Comment**

Drawn	Checked	Created	Size
KS	**DS**	**13.05.2026**	**A1**

UMC Project Reference	Scale	LOD	LOI
25102	**1:100**	**1**	**1**

Document Title

Plot 601 - Illustrative Office Plan

Document Reference

DP - UMC - 0601 - ZZ - DR - A - 1002

Revision Note

Drawing updated in accordance with the requirements of the client, project manager, and planning consultant.

Issue Date	Status	Current Revision
13.05.2026	**PLANNING**	**P1.2**