



15 Beach Road, Hayling Island, PO11 0AA

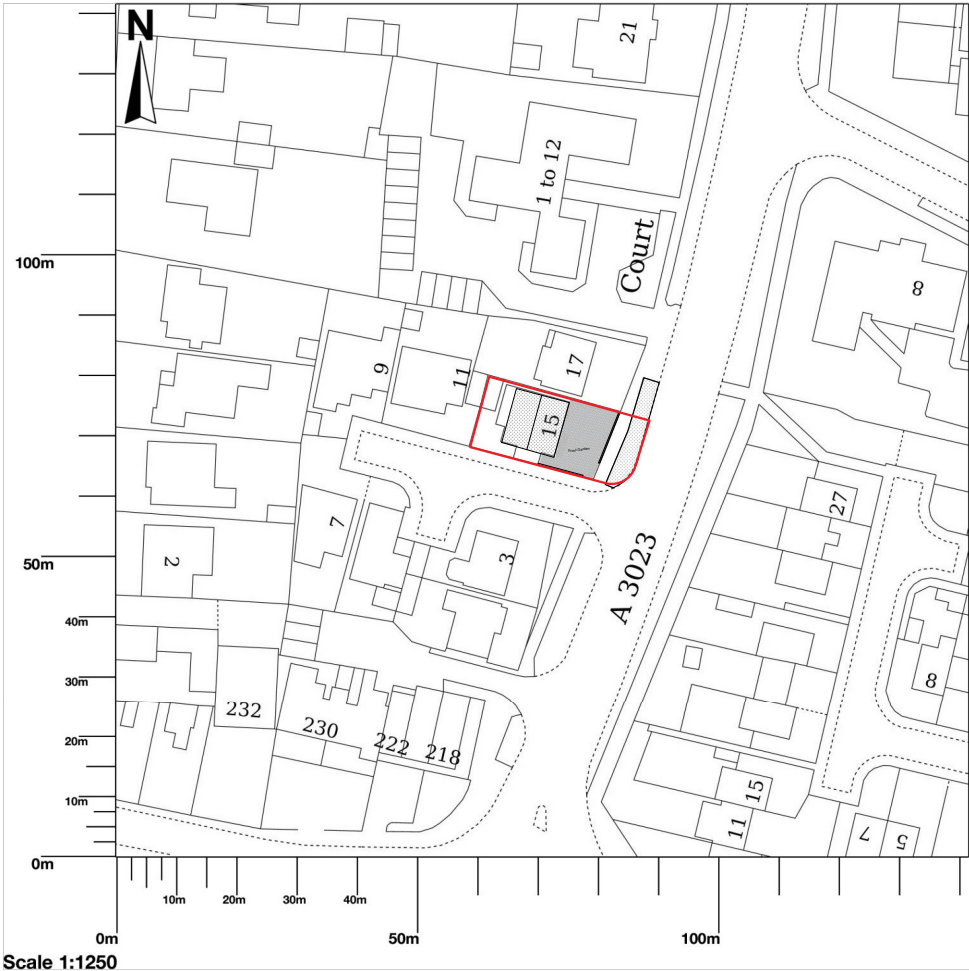

© Crown copyright and database rights 2026 OS 100054135. Map area bounded by: 471345,98965 471487,99107. Produced on 26 February 2026 from the OS National Geographic Database. Supplied by UKPlanningMaps.com. Unique plan reference: p2f/uk/1383177/1853268



Any dimensions shown should be checked on site.
Designs are not coordinated with engineer projects.
Not for construction purposes.

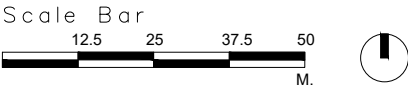

HOMZ


DESIGN | PLAN | BUILD

www.homz.uk / 0 330 818 3001

Drawing Title Site Location Plan
Drawing Number H-0606 - 0115 Beach Road_LocationPlan_V1
Site Address 15 Beach Road PO110AA
Scale : 1/1250 at A3
Revision V1
Date : 17.06.2026



Any dimensions shown should be checked on site.
Designs are not coordinated with engineer projects.
Not for construction purposes.

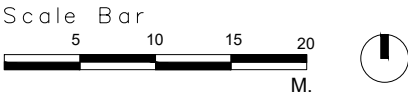


HOMZ

DESIGN | PLAN | BUILD


www.homz.uk / 0 330 818 3001

Drawing Title Existing Block Plan
Drawing Number: H-0606 - 02_15 Beach Road
Drawing Number: H-0606 - Existing Block Plan
Site Address 15 Beach Road PO110AA

Scale : 1/500 at A3
Revision V1
Date : 17.06.2026

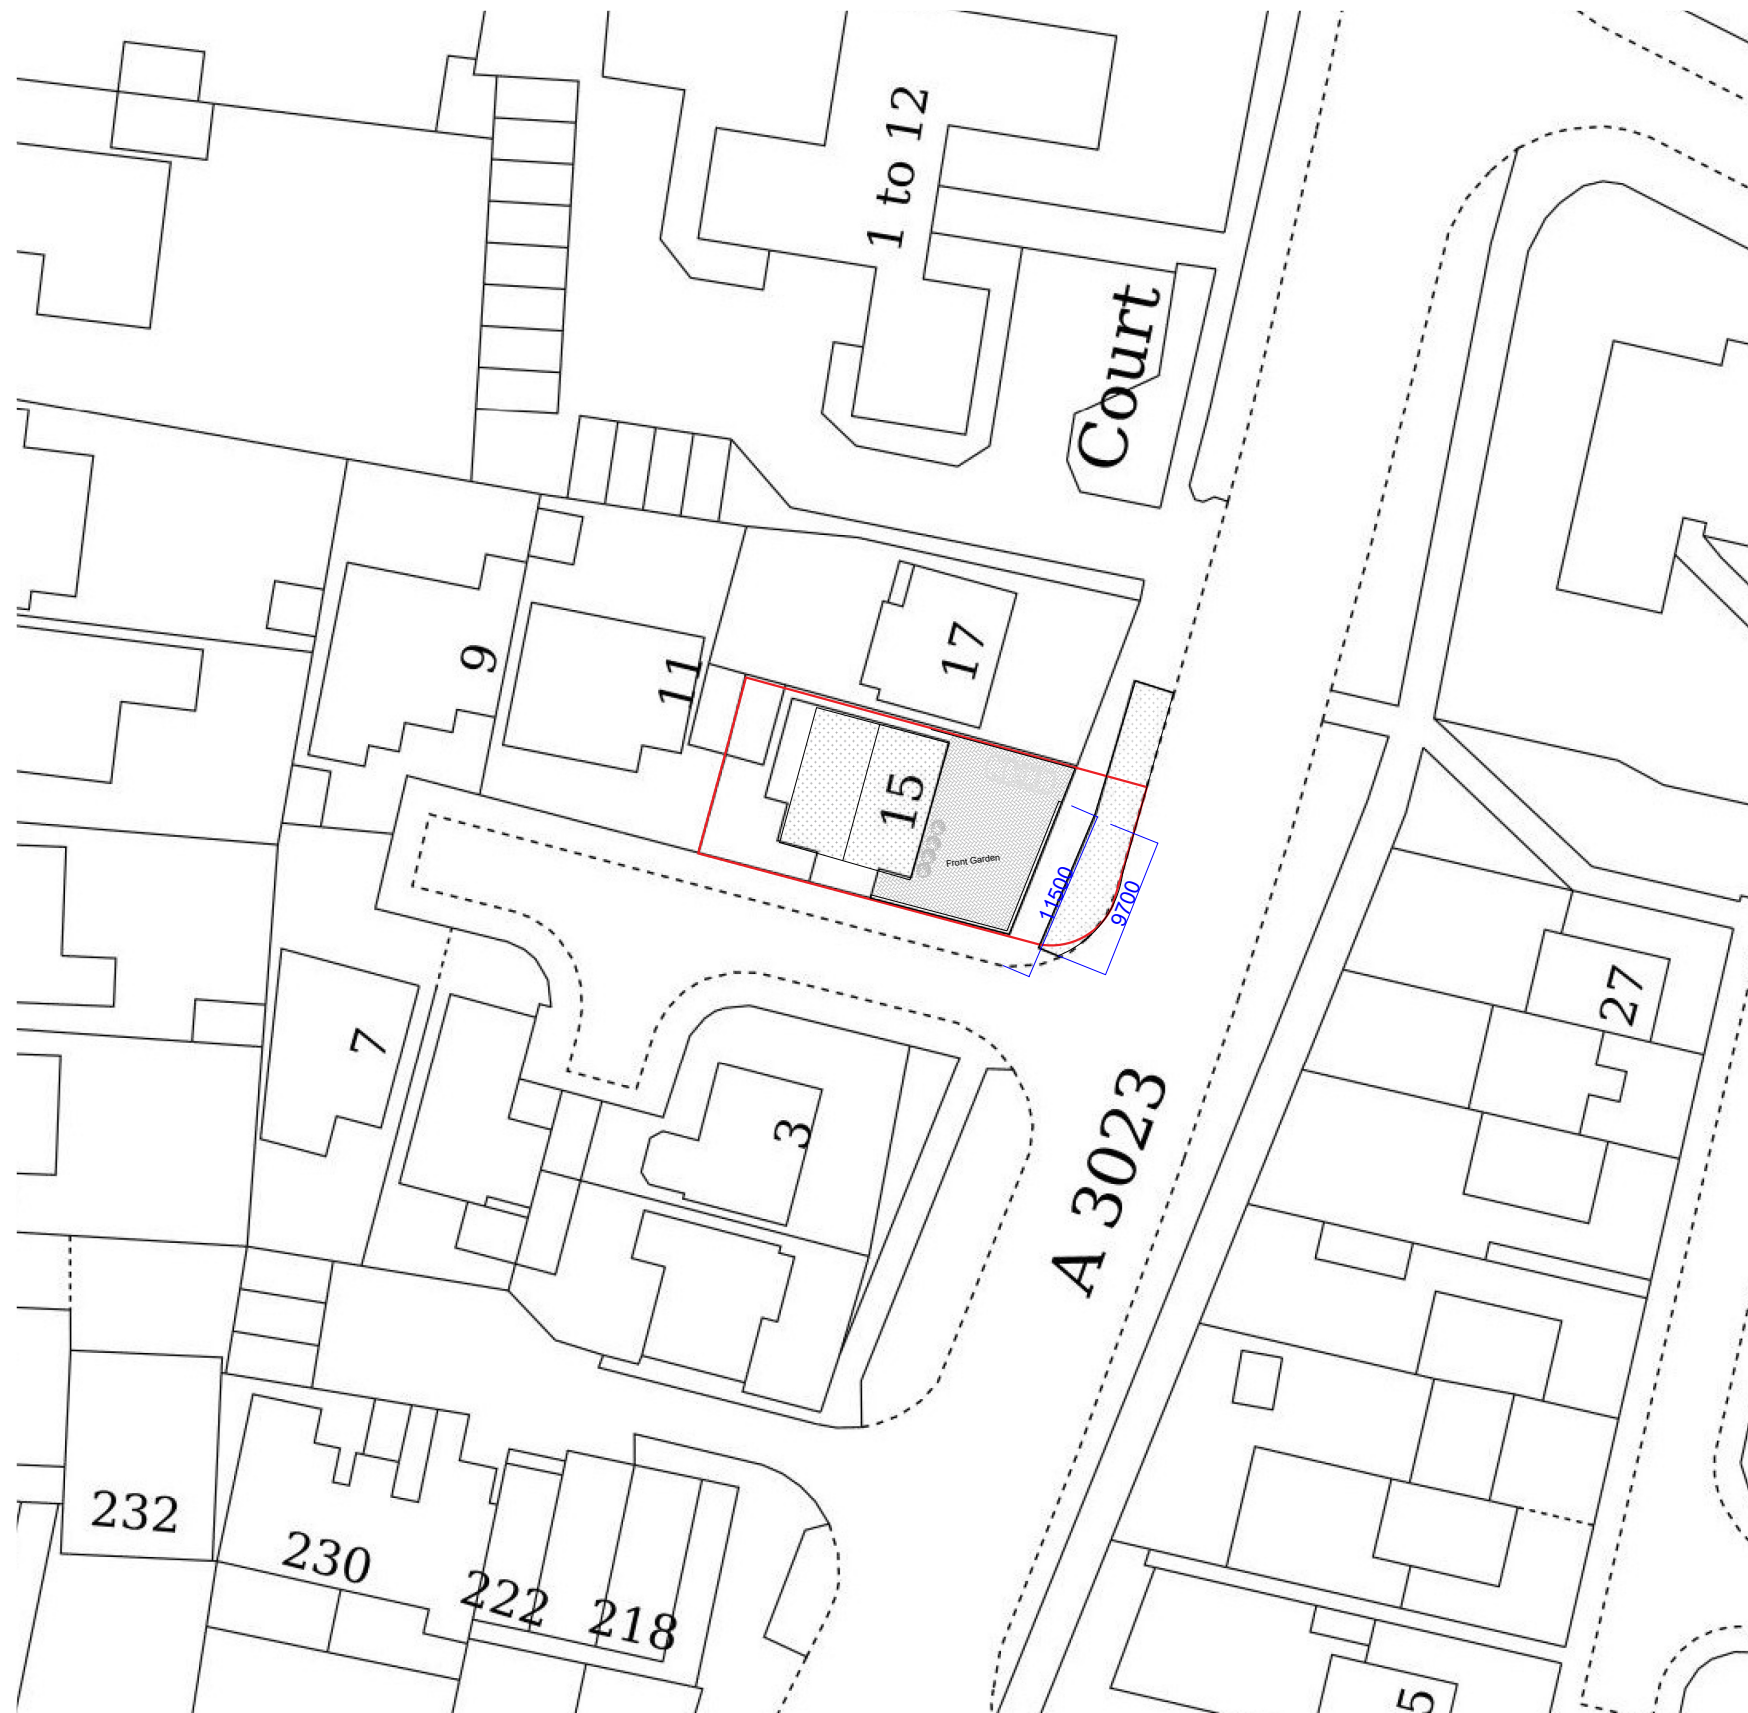

Any dimensions shown should be checked on site.
Designs are not coordinated with engineer projects.
Not for construction purposes.

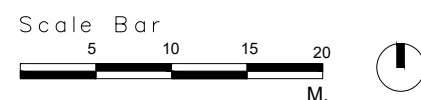


HOMZ


DESIGN | PLAN | BUILD

www.homz.uk / 0 330 818 3001

Drawing Title: Proposed Block Plan
Drawing Number: H-0606-0315 Beach Road
Site Address: 15 Beach Road P0110AA
Scale: 1/500 at A3
Revision: V1
Date: 17.06.2026

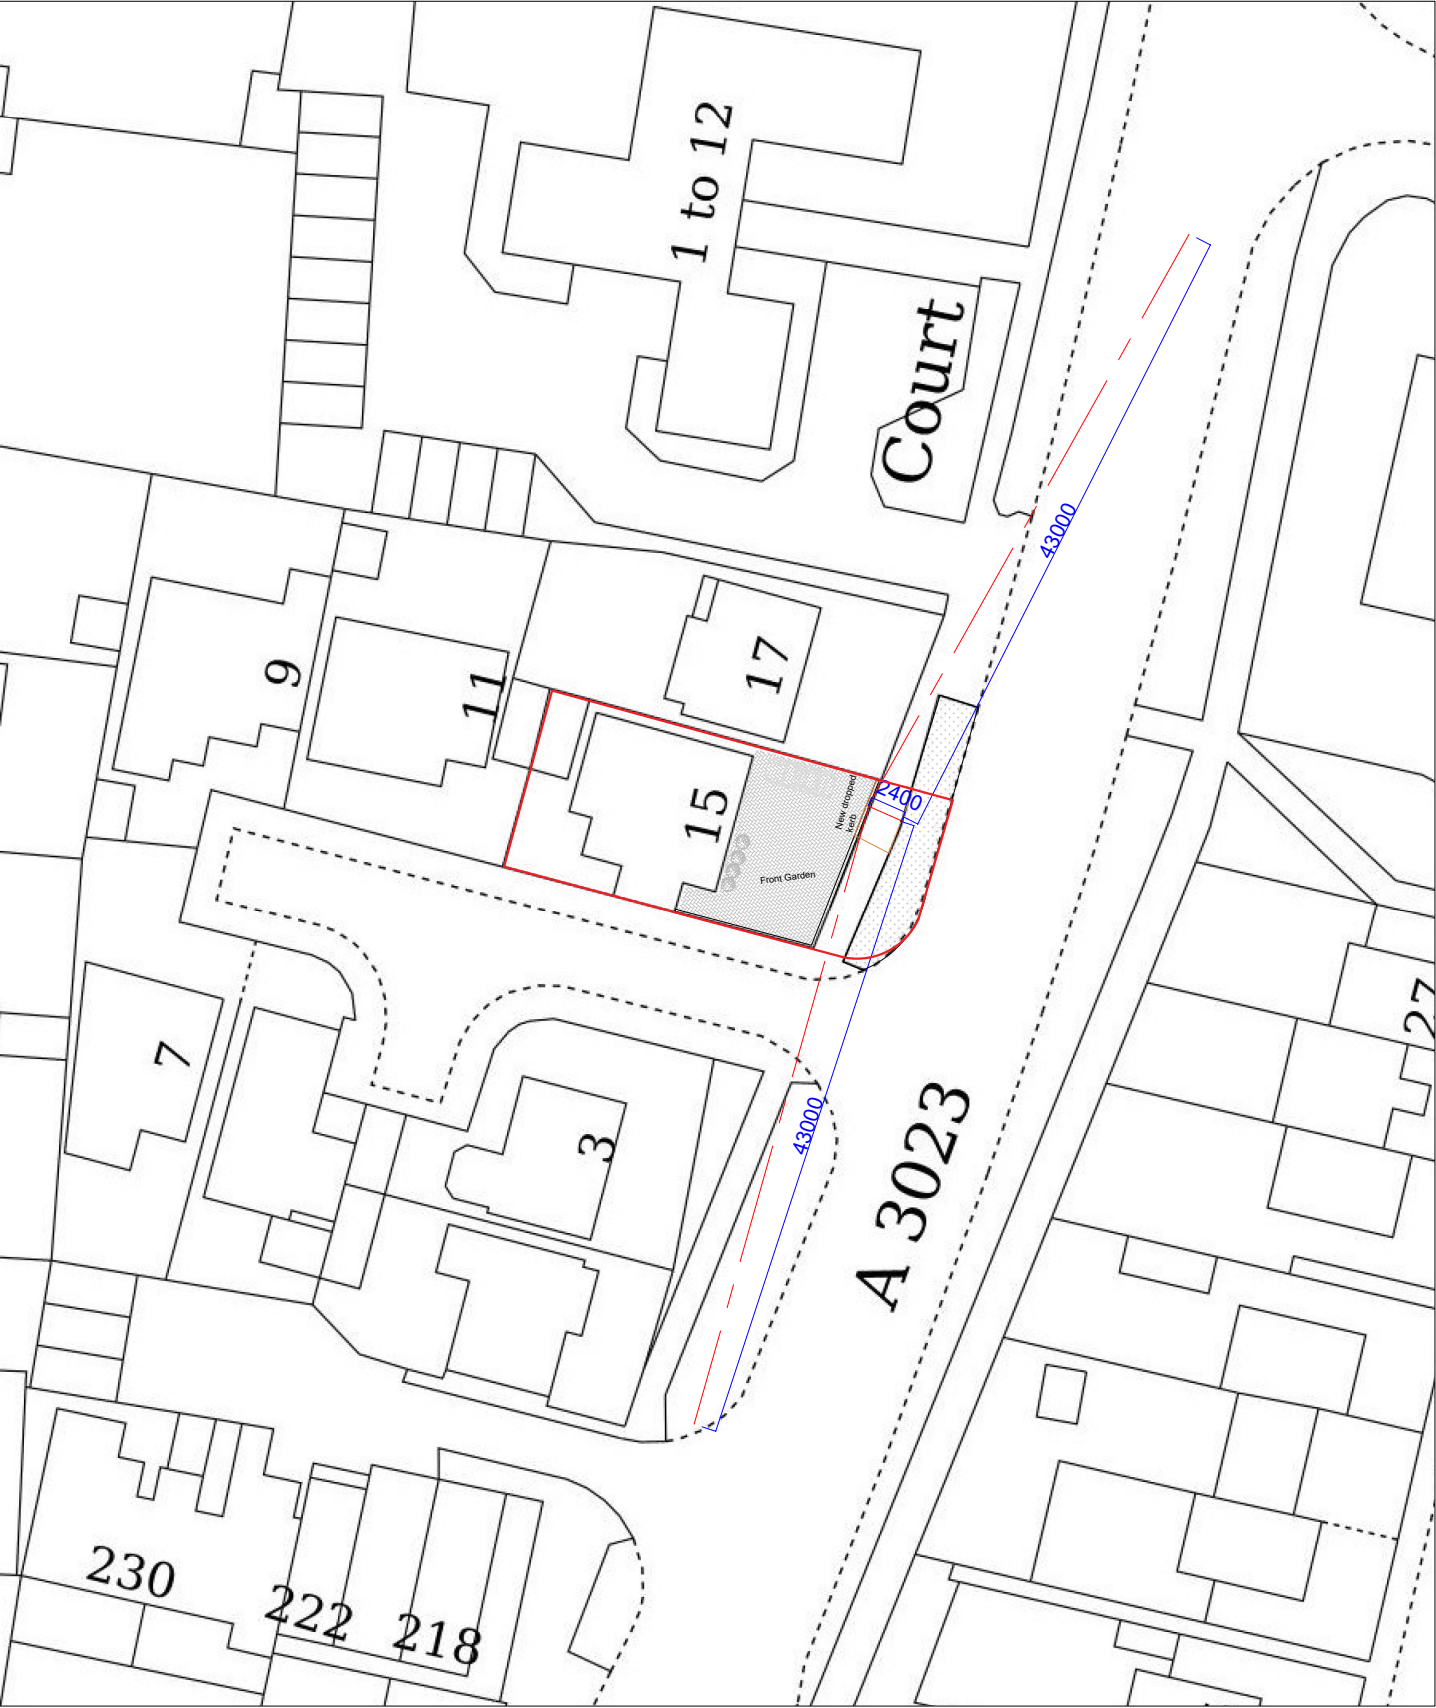

Any dimensions shown should be checked on site.
Designs are not coordinated with engineer projects.
Not for construction purposes.

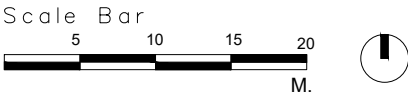

HOMZ

DESIGN | PLAN | BUILD

www.homz.uk / 0 330 818 3001

Drawing Title: Visibility Splay Block Plan
Drawing Number: H-0606-0415 Beach Road
Site Address: 15 Beach Road PO110AA
Scale: 1/500 at A3
Revision: V1
Date: 17.06.2026