




Ordnance Survey, (c) Crown Copyright 2024. All rights reserved. Licence number 100022432

LOCATION PLAN

SCALE 1:500

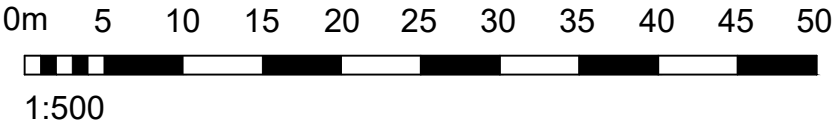

© MAC Consulting Ltd - Disclaimer:

This drawing is copyright of MAC Consulting Ltd, and shall not be reproduced nor used for any other purpose without written permission. This drawing must be read in conjunction with all other related drawings and documentation. It is the contractors responsibility to ensure full compliance with the Building Regulations. Do not scale from this drawing, use figured dimensions only. It is the contractors responsibility to check and verify all dimensions on site. Any discrepancies to be reported immediately.
IF IN DOUBT ASK.
Materials not in conformity with relevant British or European Standards/Codes of practice or materials known to be deleterious to health & safety must not be used or specified on this project.

A - SITE BOUNDARY REVISED AT CLIENT REQUEST - SS 29.05.2026

No.	Date	Description	Drwn/Chkd By
CLIENT			
HAVANT BOROUGH COUNCIL			

PROJECT
7-9 LONDON ROAD PO7 5AT

TITLE
LOCATION PLAN

DRAWING STATUS			
PLANNING			
DRAWN	SS	CHECKED	PB
SCALE	1:500 @ A3		
DATE	5 NOVEMBER 2025		



Project	Orig.	Volume	Level	Type	Role	Number	Revision
58016	MAC	ZZ	00	DR	A	P-112	A