
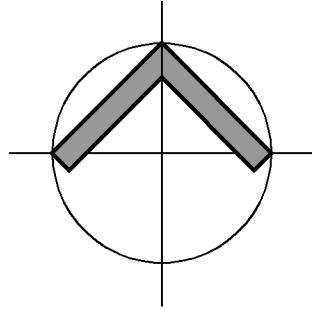


NORTH

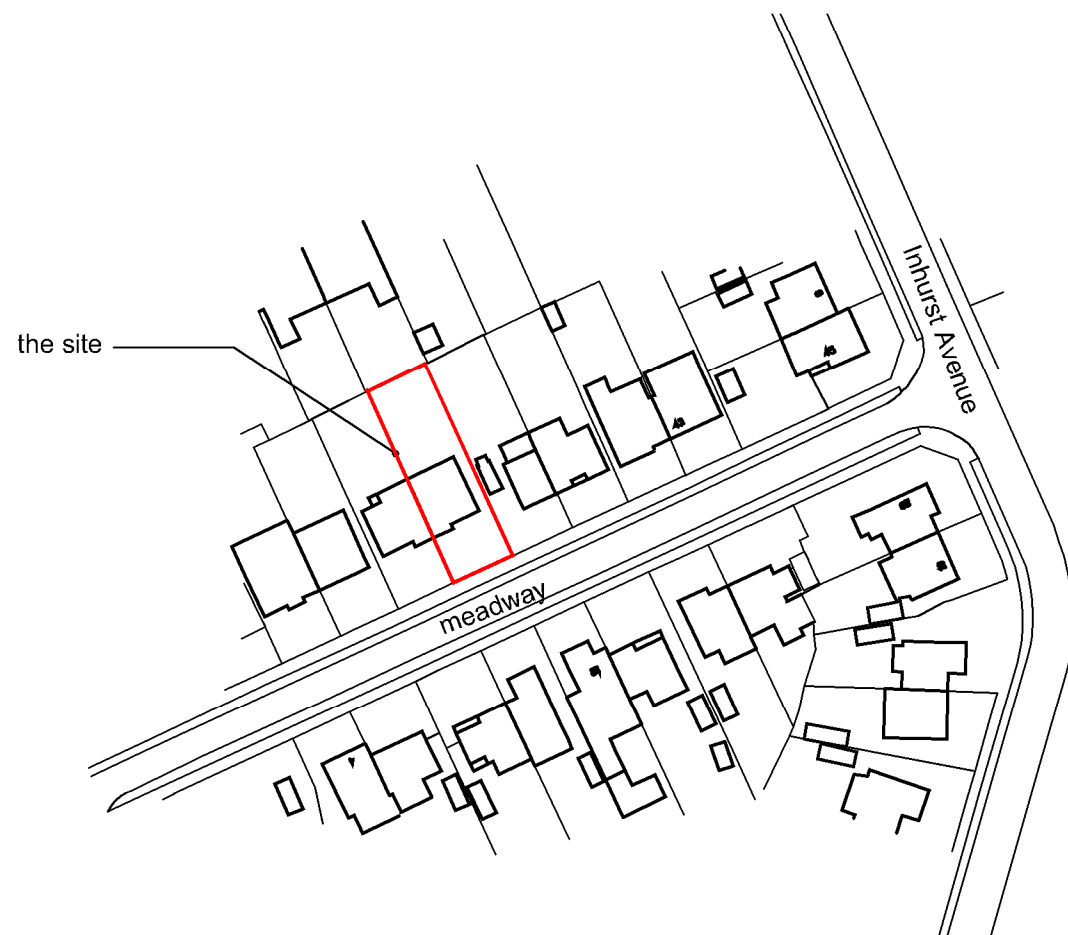

LOCATION PLAN
SCALE 1:1250


Ordnance Survey © Crown Copyright 2026. All rights reserved
Licence Number 100022432

Note:
Do not Scale from this Drawing (except for planning approval).
All dimensions are in millimetres and to be checked on site.
All Dimensions relating to subcontractors or suppliers work
must be checked and agreed between the main contractor and
the sub-contractors and suppliers.




BLOCK PLAN
SCALE 1:500

SCALE BAR 1:500

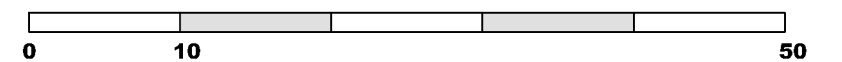

SCALE BAR 1:1250

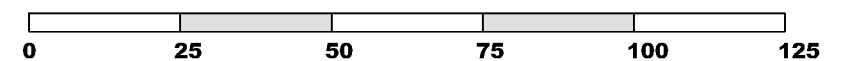

DRAWING TITLE - PLANNING APPLICATION - LOCATION AND BLOCK PLAN		DATE - May 2026		SCALE - 1:1250 & 1:500 @ A3	
		DRN - gp	CHK - -	DRAWING REF - 26302 PL303	Rev A
CLIENT - Mr Clack, 35 Meadow, Waterlooville, Hants.					

grp architectural design

t. 07747 011252 e. gavin.page77@gmail.com