




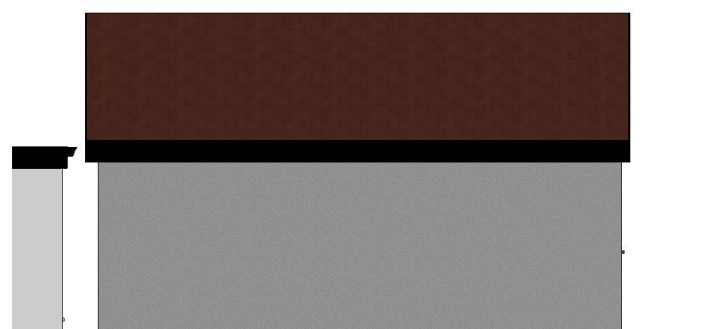

5 Annex 1 East
1 : 100

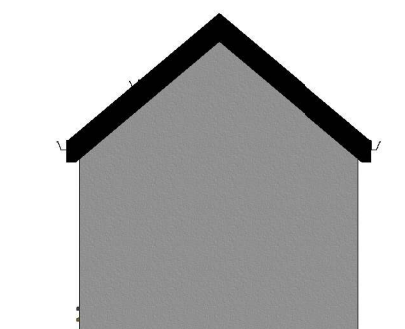

7 Annex 1 South
1 : 100

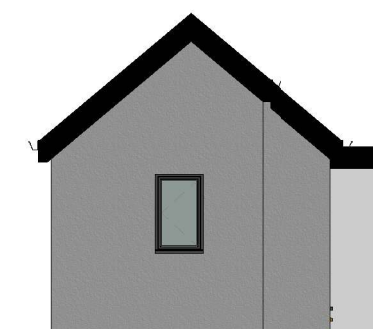

6 Annex 1 North
1 : 100




8 Annex 1 West
1 : 100




1 Annex 2 East
1 : 100




2 Annex 2 South
1 : 100

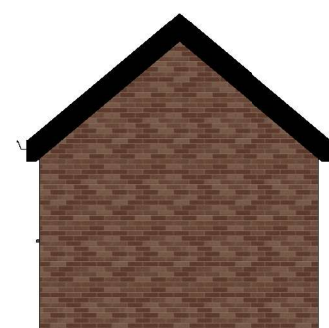

4 Annex 2 North
1 : 100

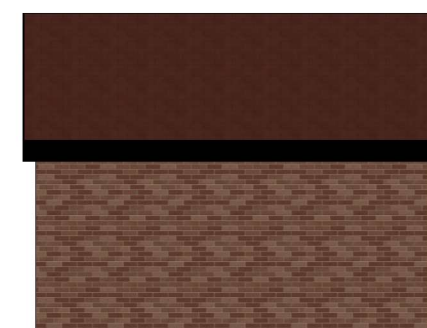

3 Annex 2 West
1 : 100

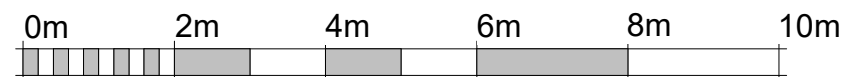

VISUAL SCALE 1:100 @ A3

**IJ Murray
Associates Ltd**

www.ijma.co.uk



I J Murray Associates
Ltd
200 Seafront
Hayling Island
Hampshire
PO11 9HR
Phone 07779 246915
e-mail ian@ijma.co.uk

These drawings are for planning and building regulation purposes only and are not for construction. All dimensions should be checked on site before work commences

These drawings are the property of IJ Murray Associates Ltd and should not be reproduced or used in any way without the permission of a Director of IJ Murray Associates Ltd

Mr & Mrs Baigent
192 Sea Front HI
Permitted Development

Annex Elevations

Project number	Project Number	A113.1
Date	Issue Date	
Drawn by	Author	
Paper size	Checker	Scale
		1 : 100