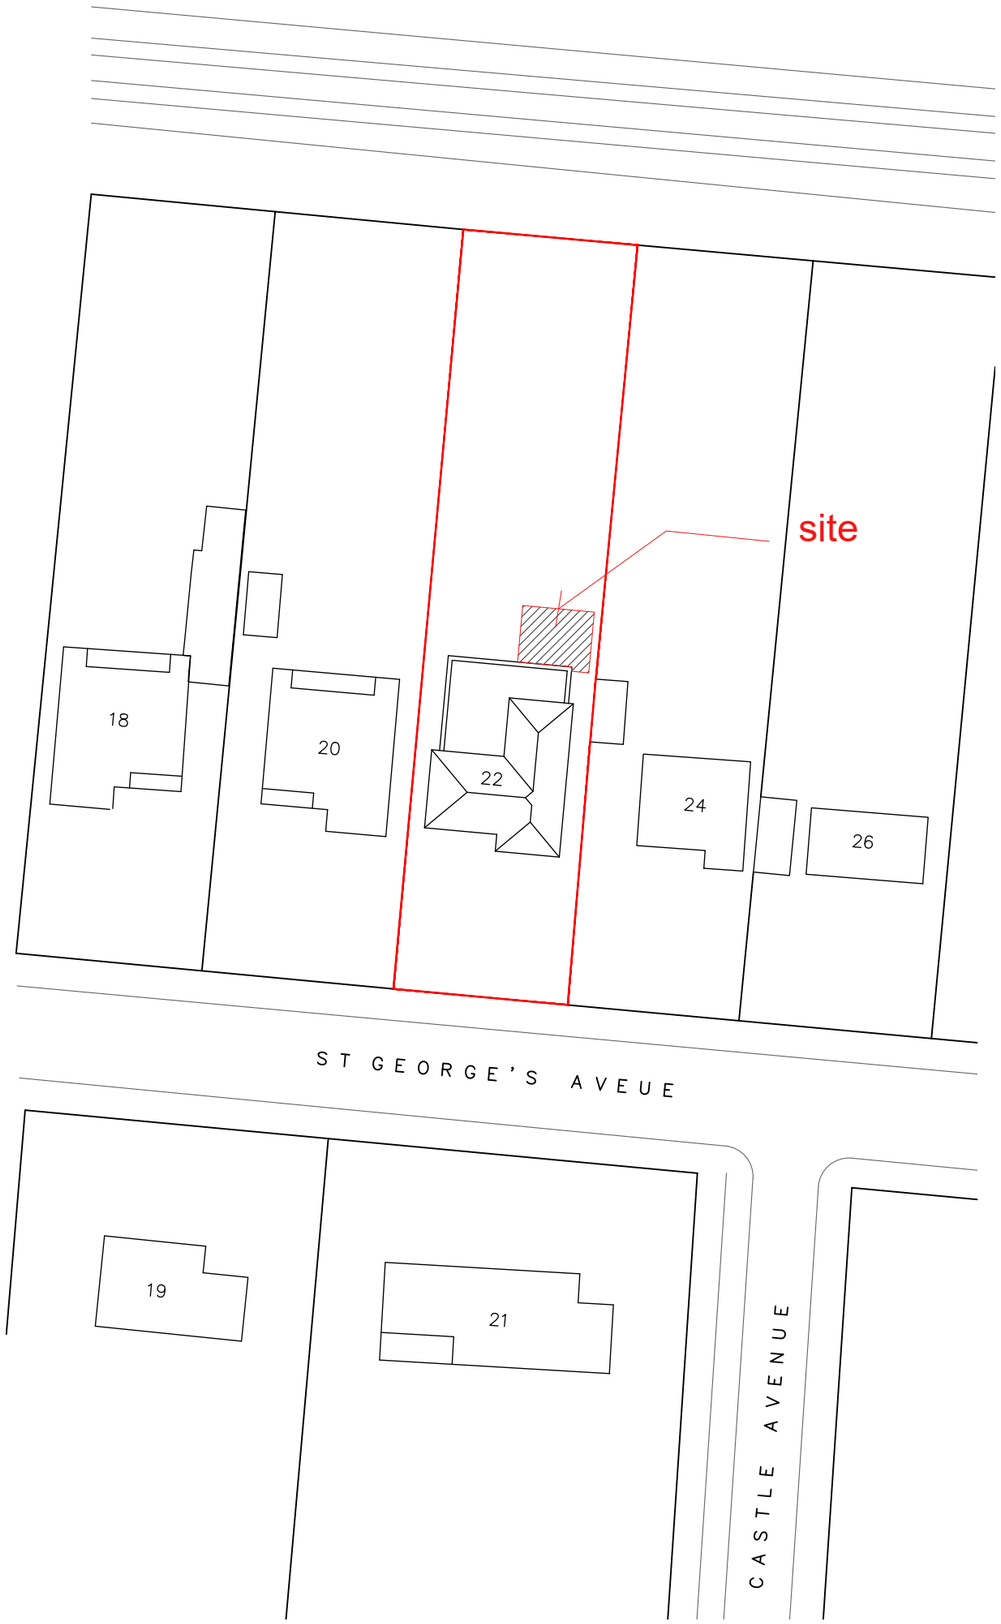

N

scale 1:500

0m 2.5m 5m 12.5m 25m

Do not scale this drawing except for planning application purposes
All dimensions must be verified on site prior to construction
This drawing is copyright of Cover Storey Architects LLP

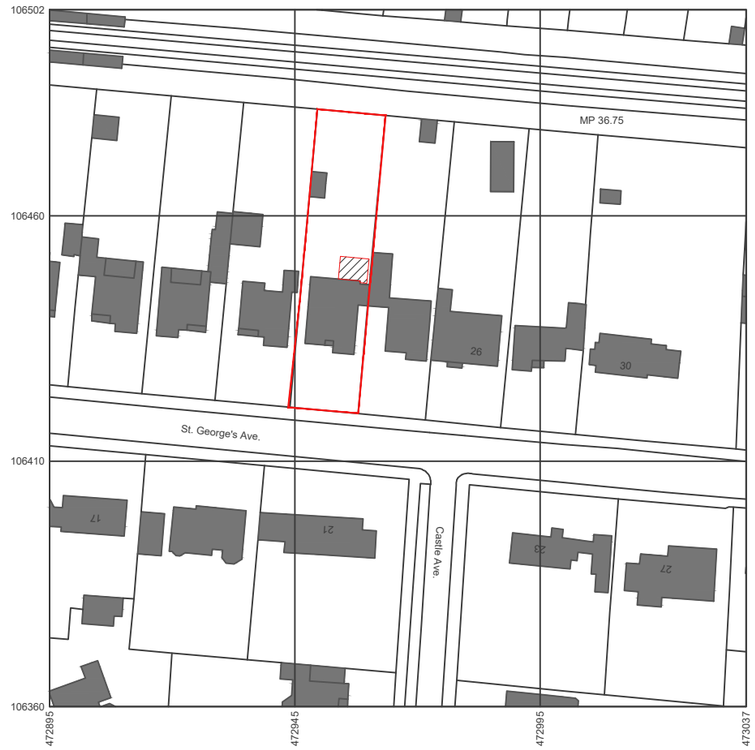

Produced on 04 October 2024 from the Ordnance Survey National Geographic Database and incorporating surveyed revision available at this date.
This map shows the area bounded by 472895 106360,473037 106360,473037 106502,472895 106502,472895 106360
Crown copyright and database rights 2024 OS 100054135. Supplied by copla ltd trading as UKPlanningMaps.com a licensed Ordnance Survey partner (OS 100054135).
Data licence expires 04 October 2025. Unique plan reference: v2ll/1157985/1556853

scale 1:1250

0m 6.25m 12.5m 31.25m 62.5m

REV	DESCRIPTION	BY	CHK	DATE
P1				

Cover Storey Architects

Cover Storey Architects LLP The Studio, 18 St Georges Avenue, Havant PO9 2RX
Tel. 02392 006266 info@coverstorey.co.uk www.coverstorey.co.uk

Project name:	Drawing name:	Scale @ A3	Drawn / Checked:	Date:	Status:	Project no:	Drawing no:	Revision:
22 St. George's Avenue	Proposed Block and Location Plan	1:500 / 1250	DS / RPN	June 2026	PLANNING	26004	V01-101	