


# Location Plan

Site Address: 39, Hazleton Way, Waterlooville, PO8 9BP

Date Produced: 23-Jun-2026

Scale: 1:1250 @A4

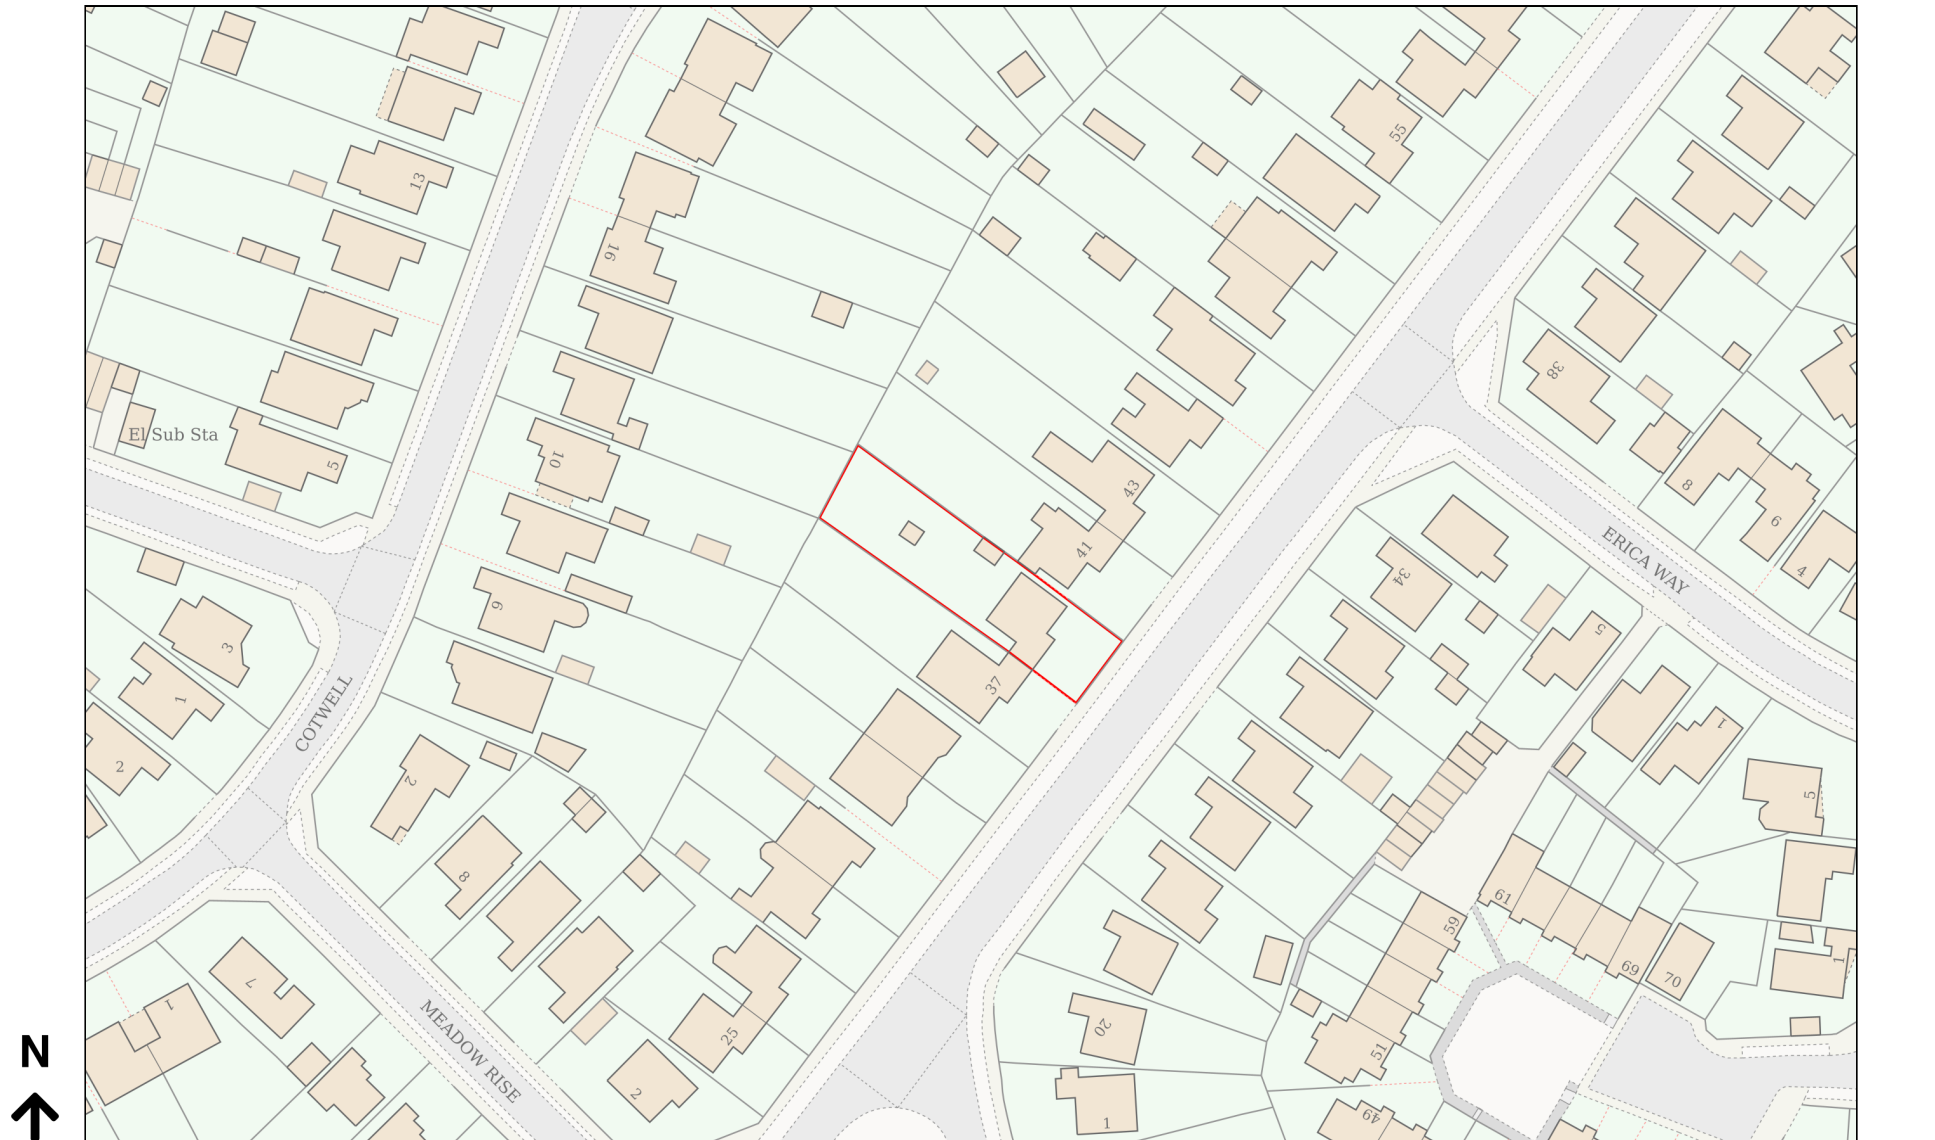

Planning Portal Reference: PP-15033023v1

0 50  
Metres