


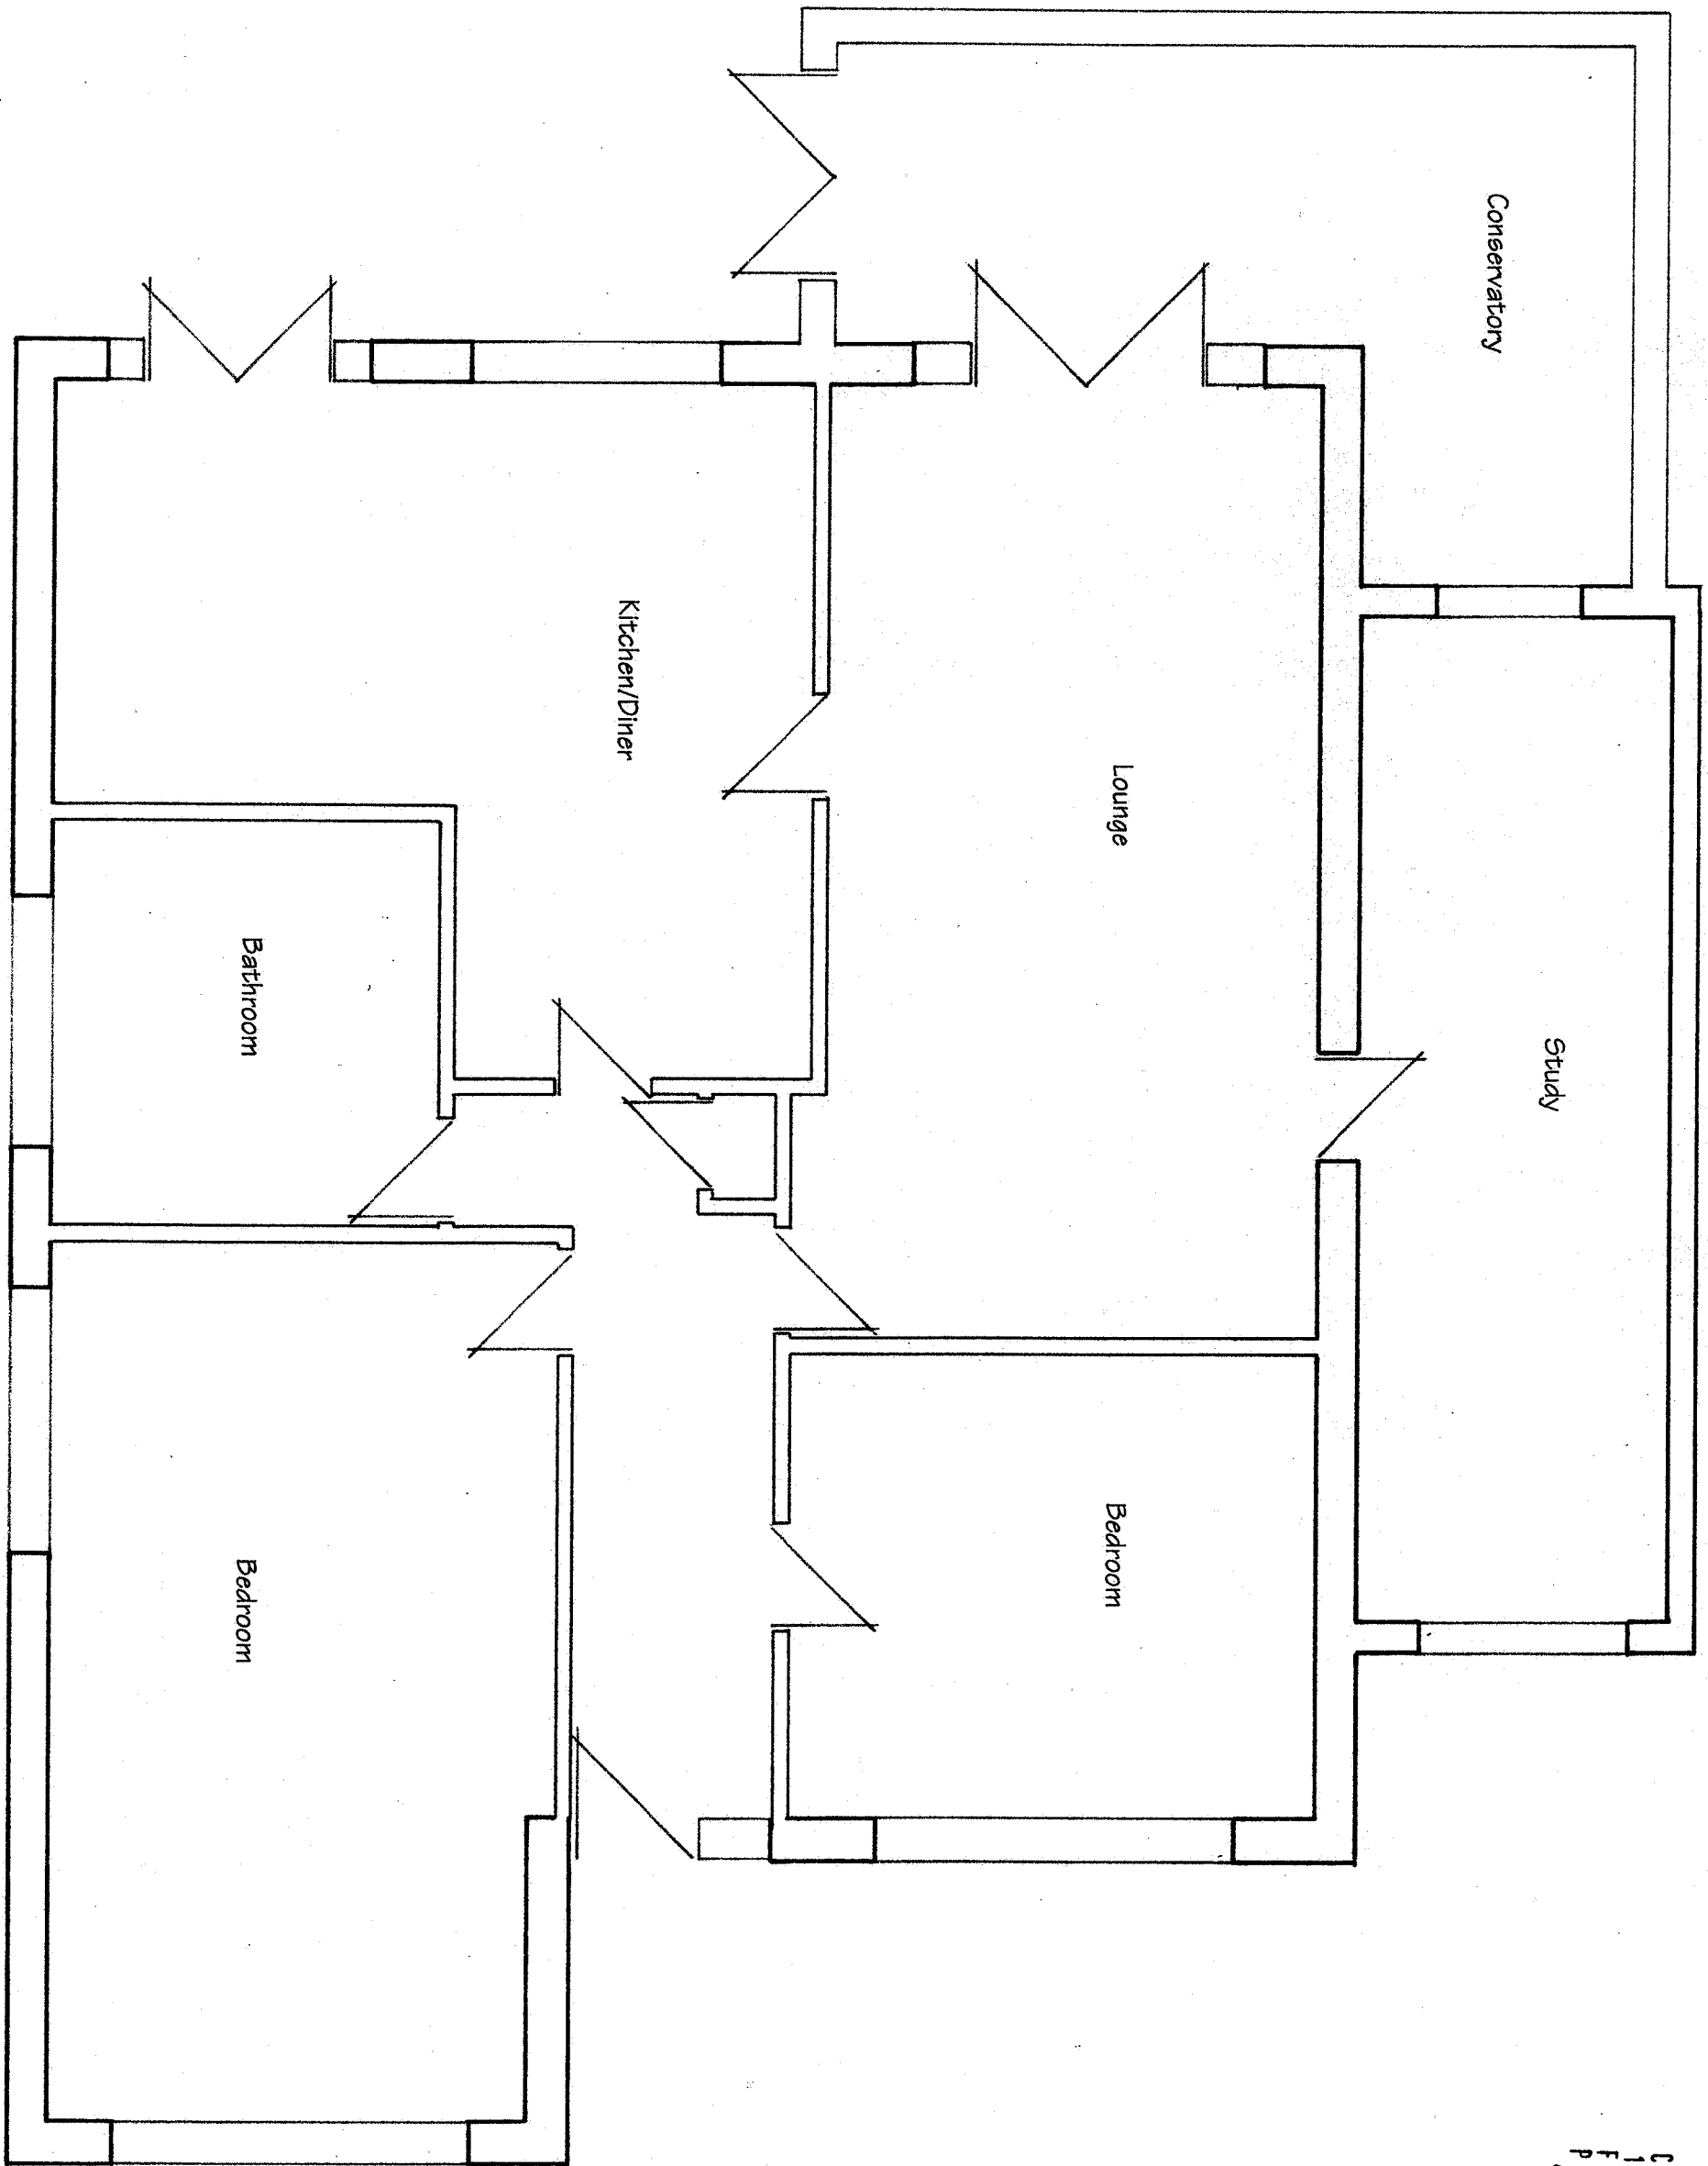

Existing Ground Floor Plan

0 0.5 1 1.5 2 2.5
SCALE IN METRES.