


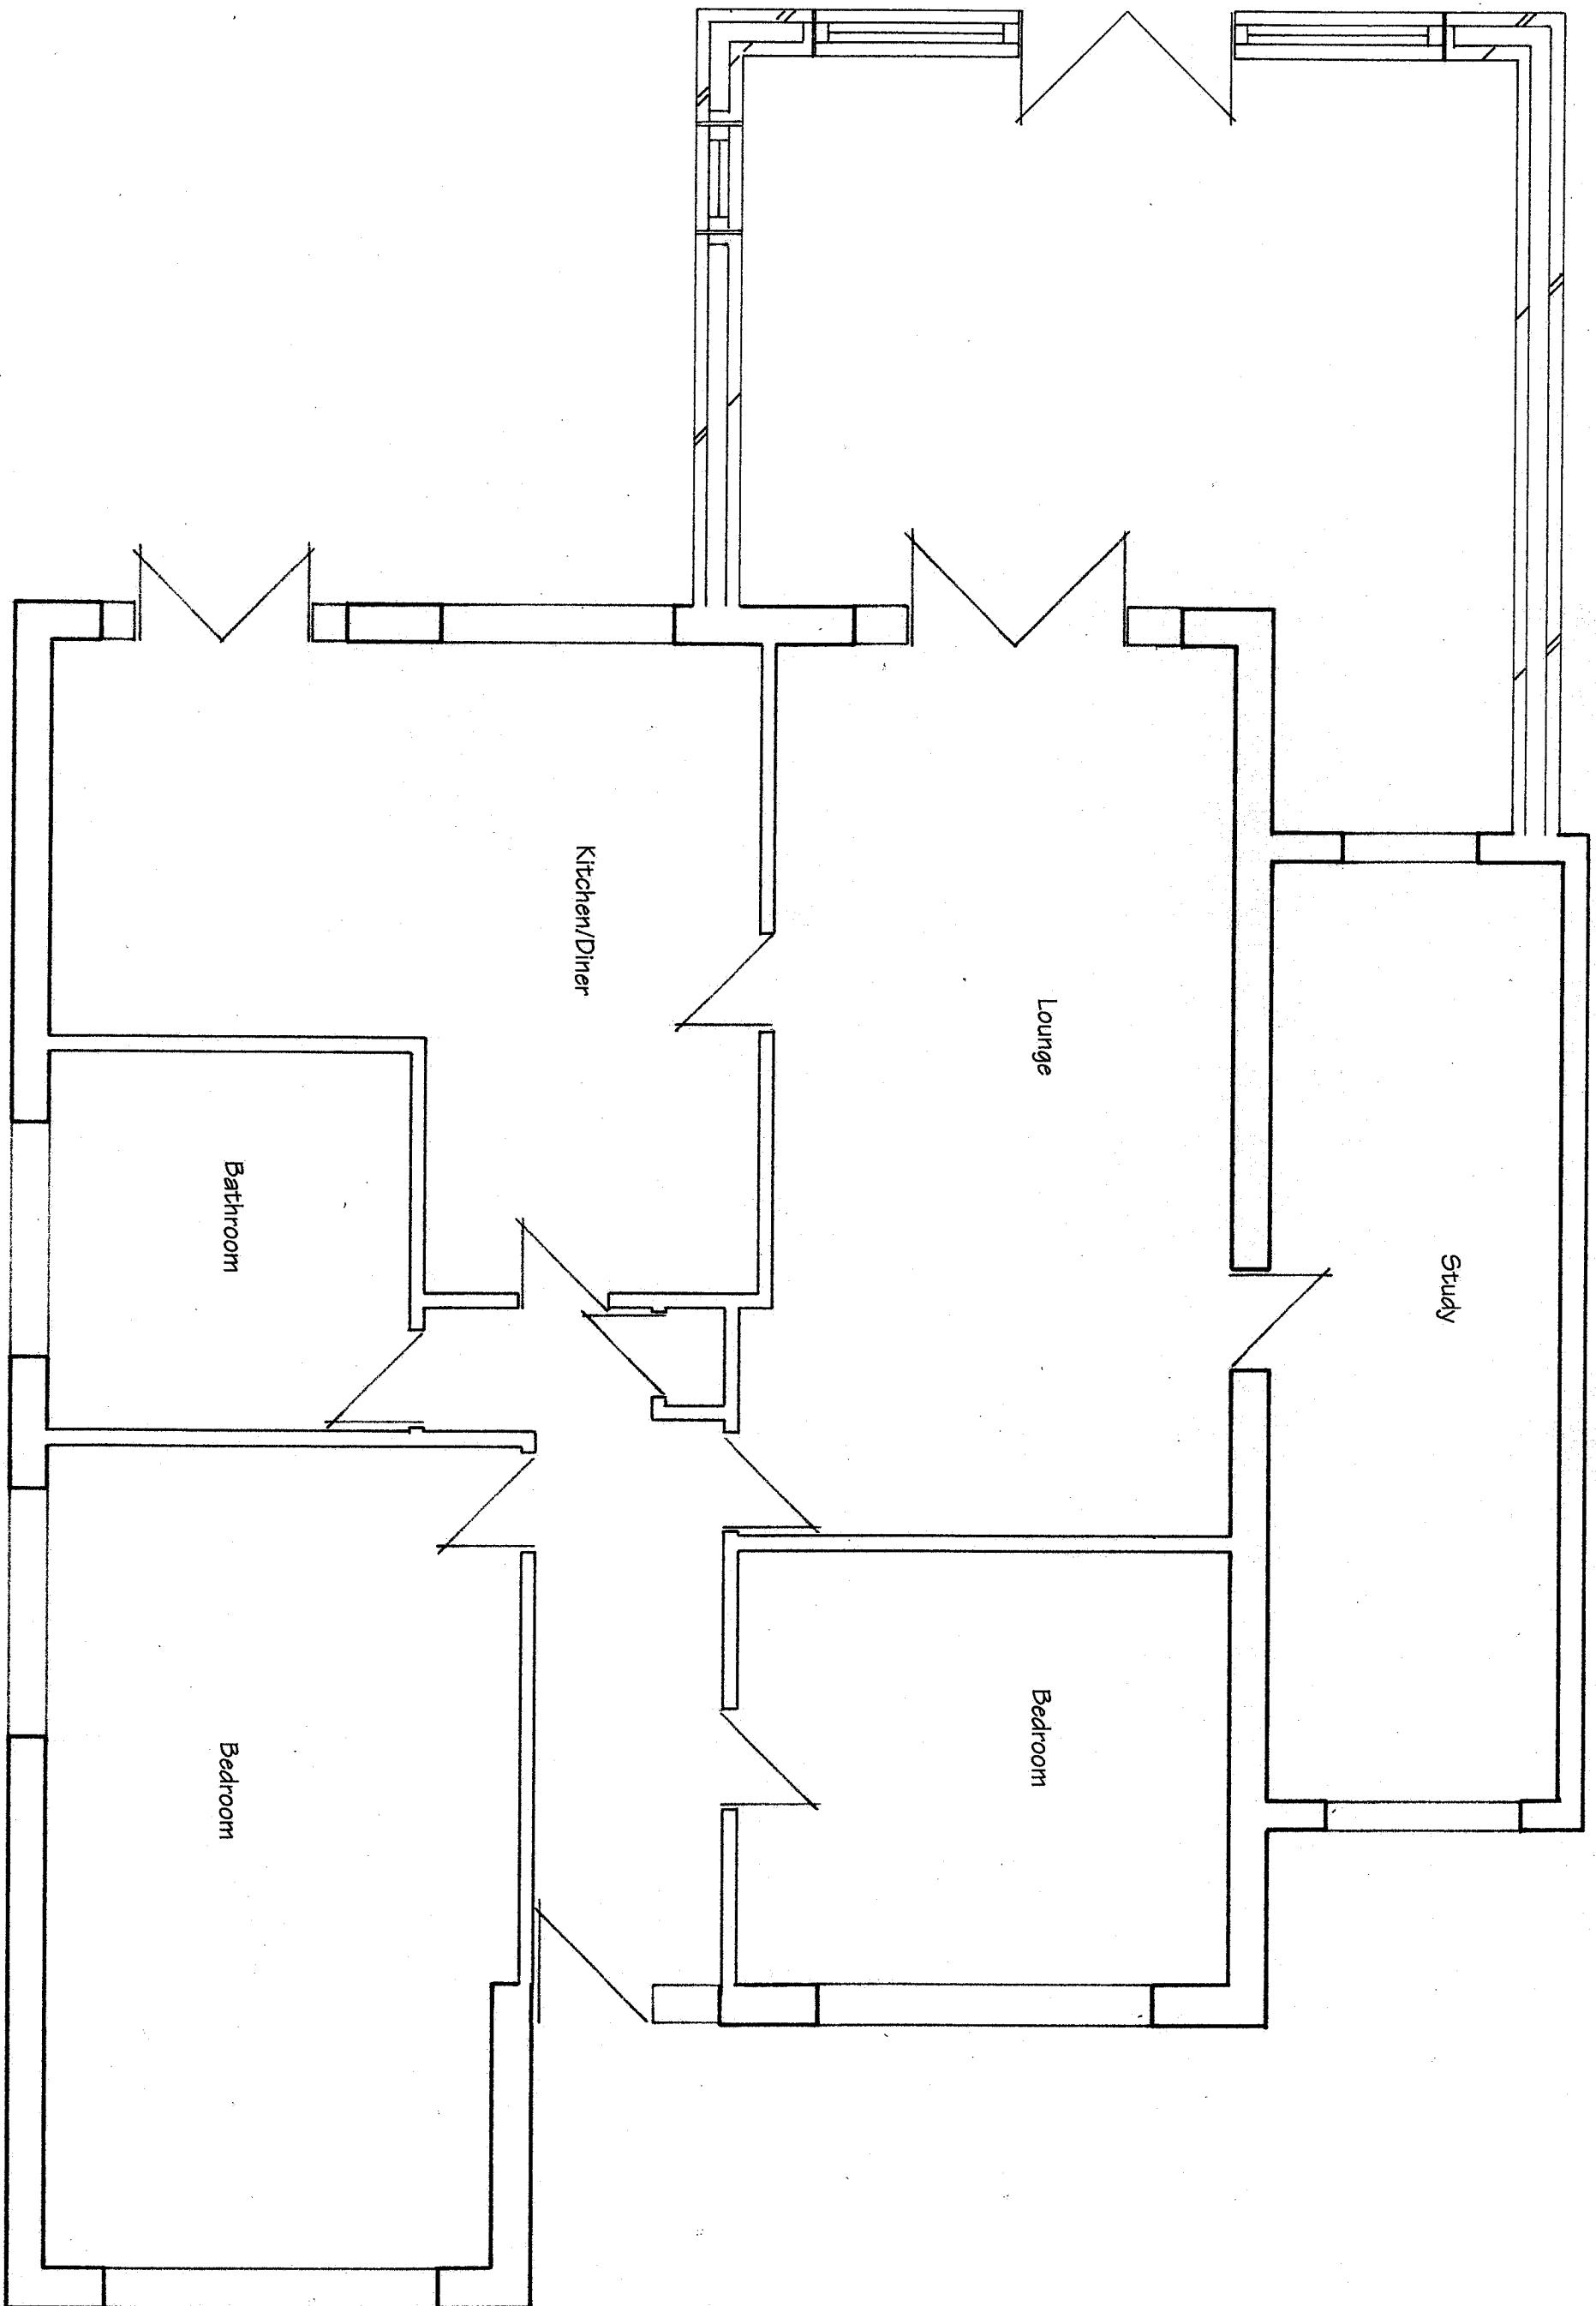

Proposed Ground Floor Plan

0 .5 1 1.5 2 2.5
SCALE IN METRES

Proposed Rear Extension

13 Windsor Road
Waterlooville

PO7 6BA

For Mr & Mrs Terry

Scale – 1:50 at Page Size A3

Date – June 2026