



PHYSICAL SCALE IN METERS @ 1:100


NOTES:
This drawing has been produced solely for PLANNING/DESIGN.
Do not Scale from this Drawing except for planning purposes.
Any drainage shown is presumed and to be checked on site
before commencement of works.
This drawing is the copyright of MF Designs Ltd.

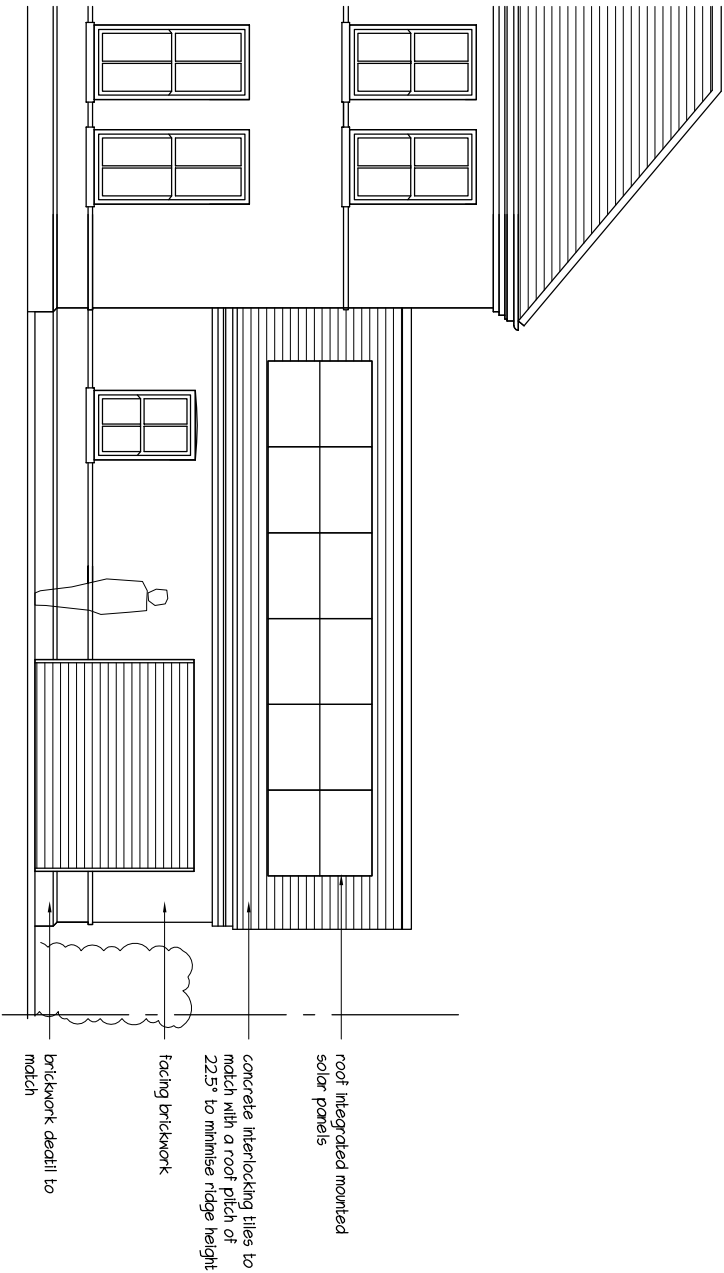


Proposed South

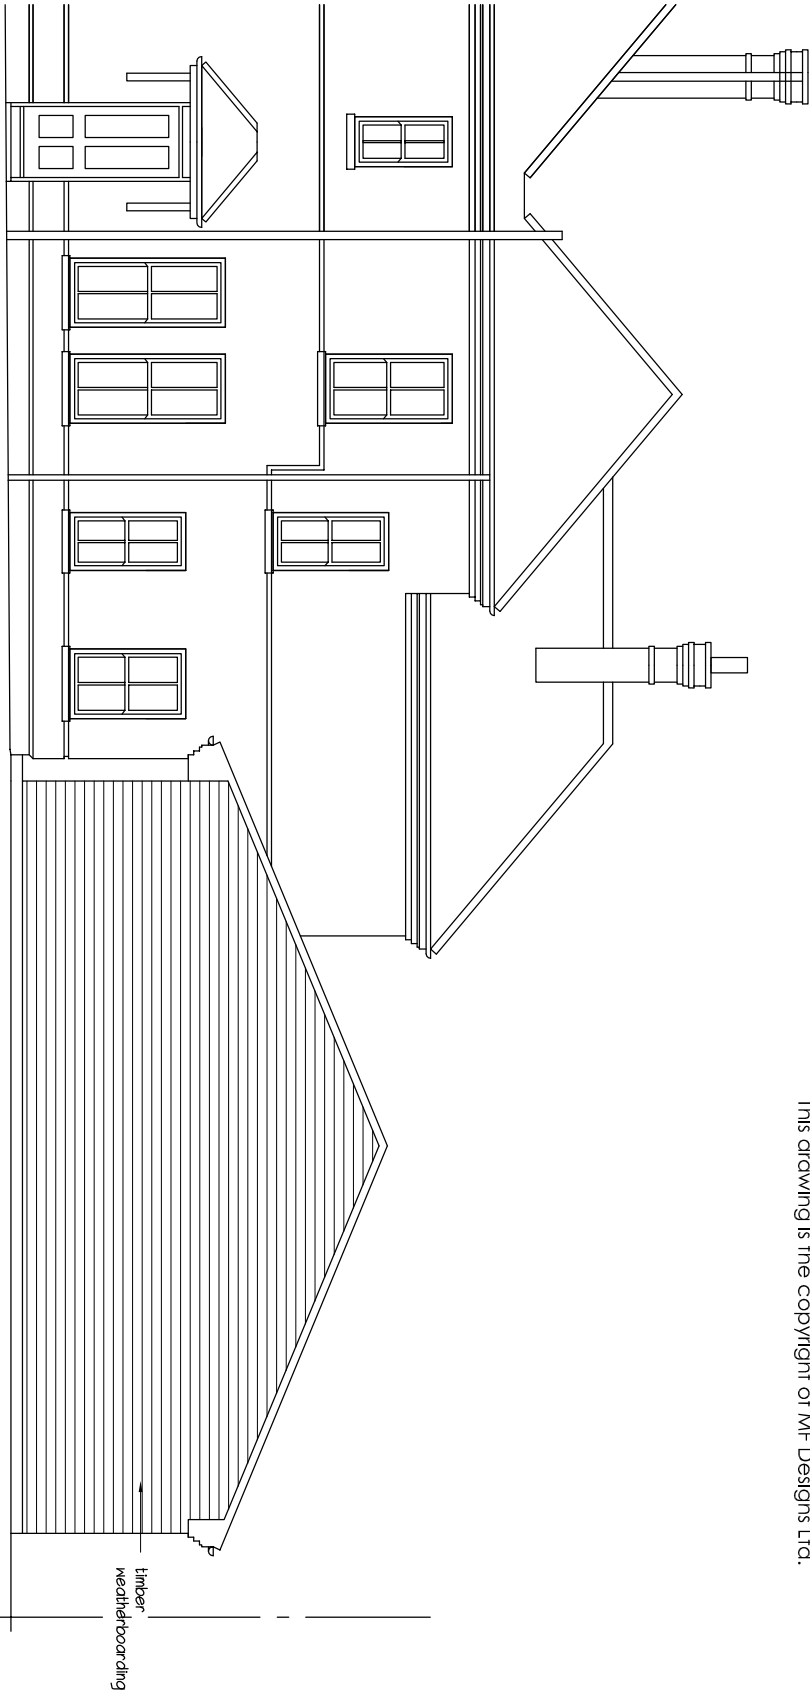

Proposed East

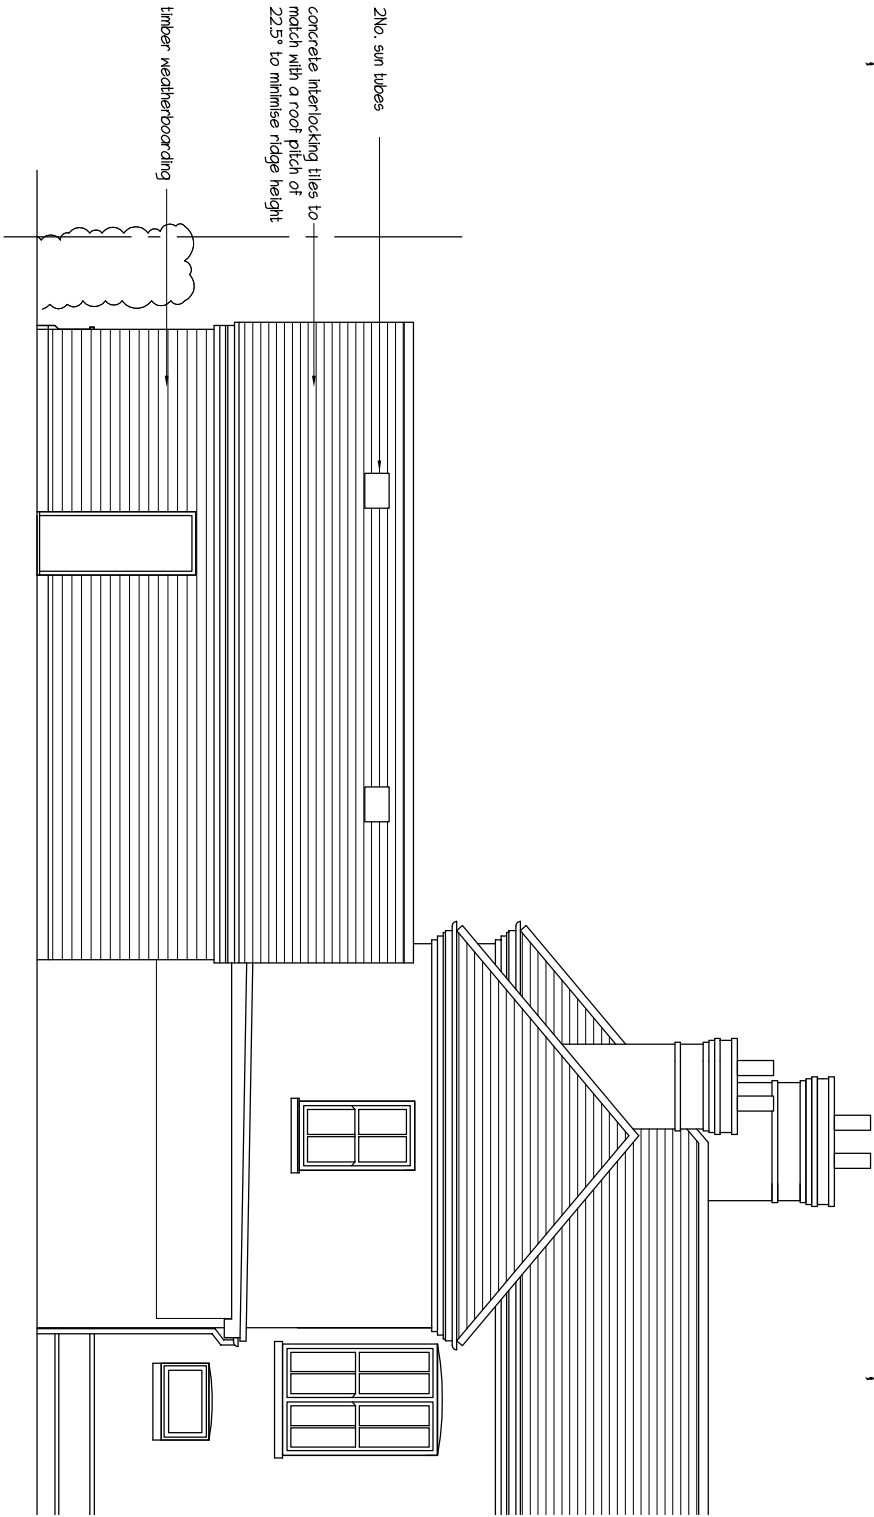

Proposed North

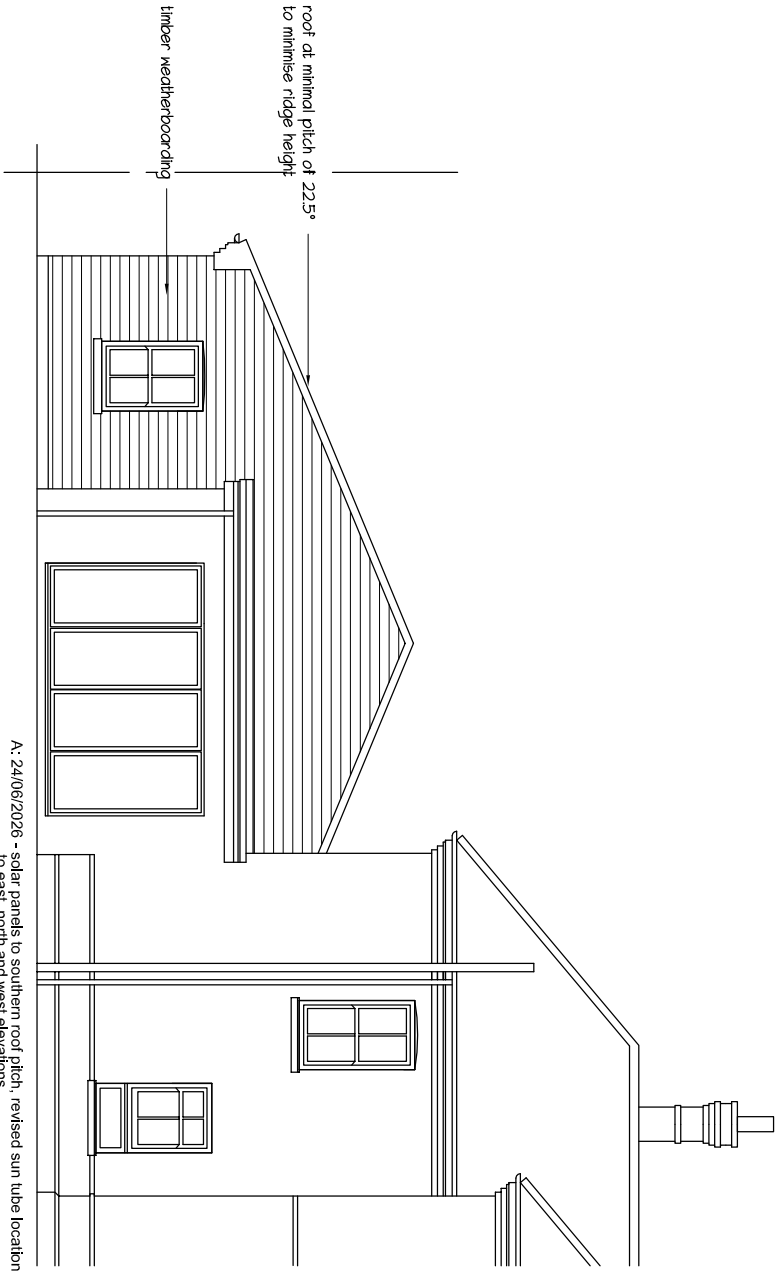

Proposed West

EXTENSION & ALTERATIONS - 14 Third Avenue, Denvilles, Havant. PO9 2QS