
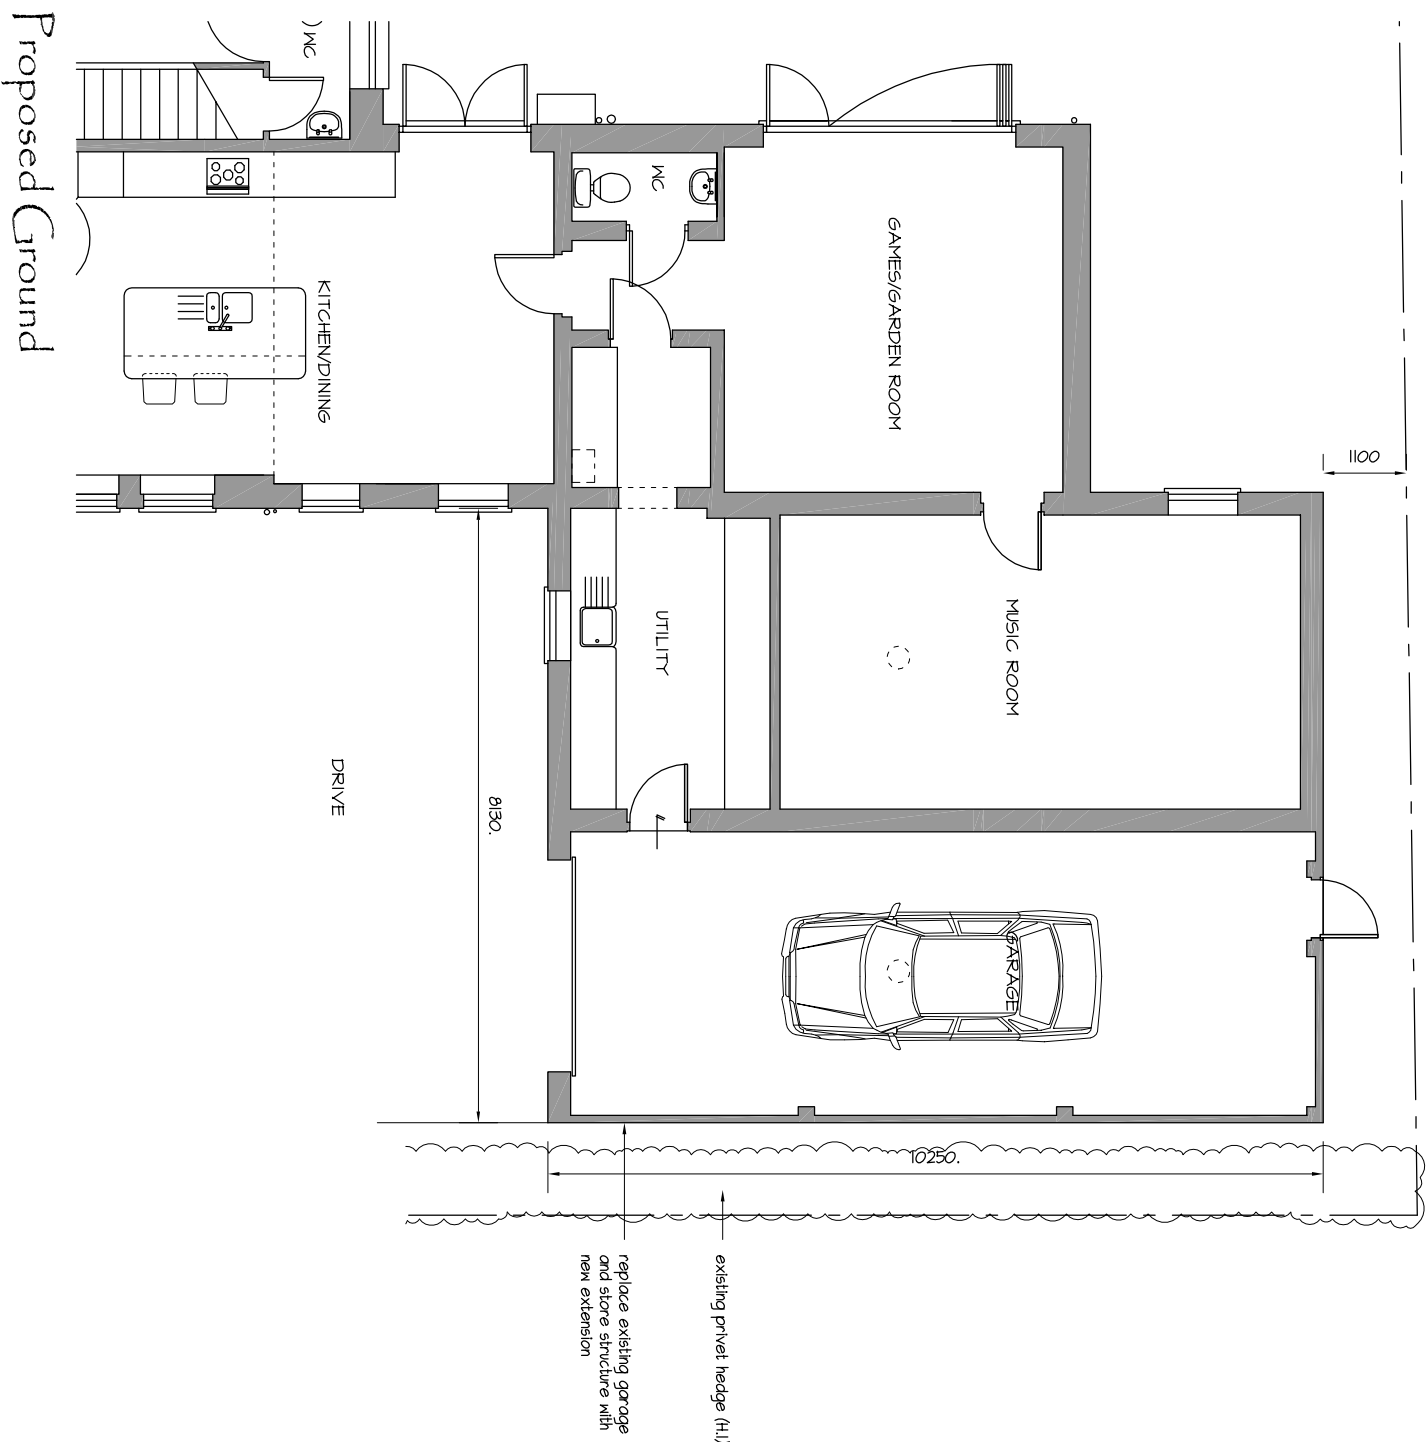


PHYSICAL SCALE IN METERS @ 1:100

NOTES:
This drawing has been produced solely for PLANNING/DESIGN.
Do not Scale from this Drawing except for planning purposes.
Any drainage shown is presumed and to be checked on site
before commencement of works.
This drawing is the copyright of MF Designs Ltd.

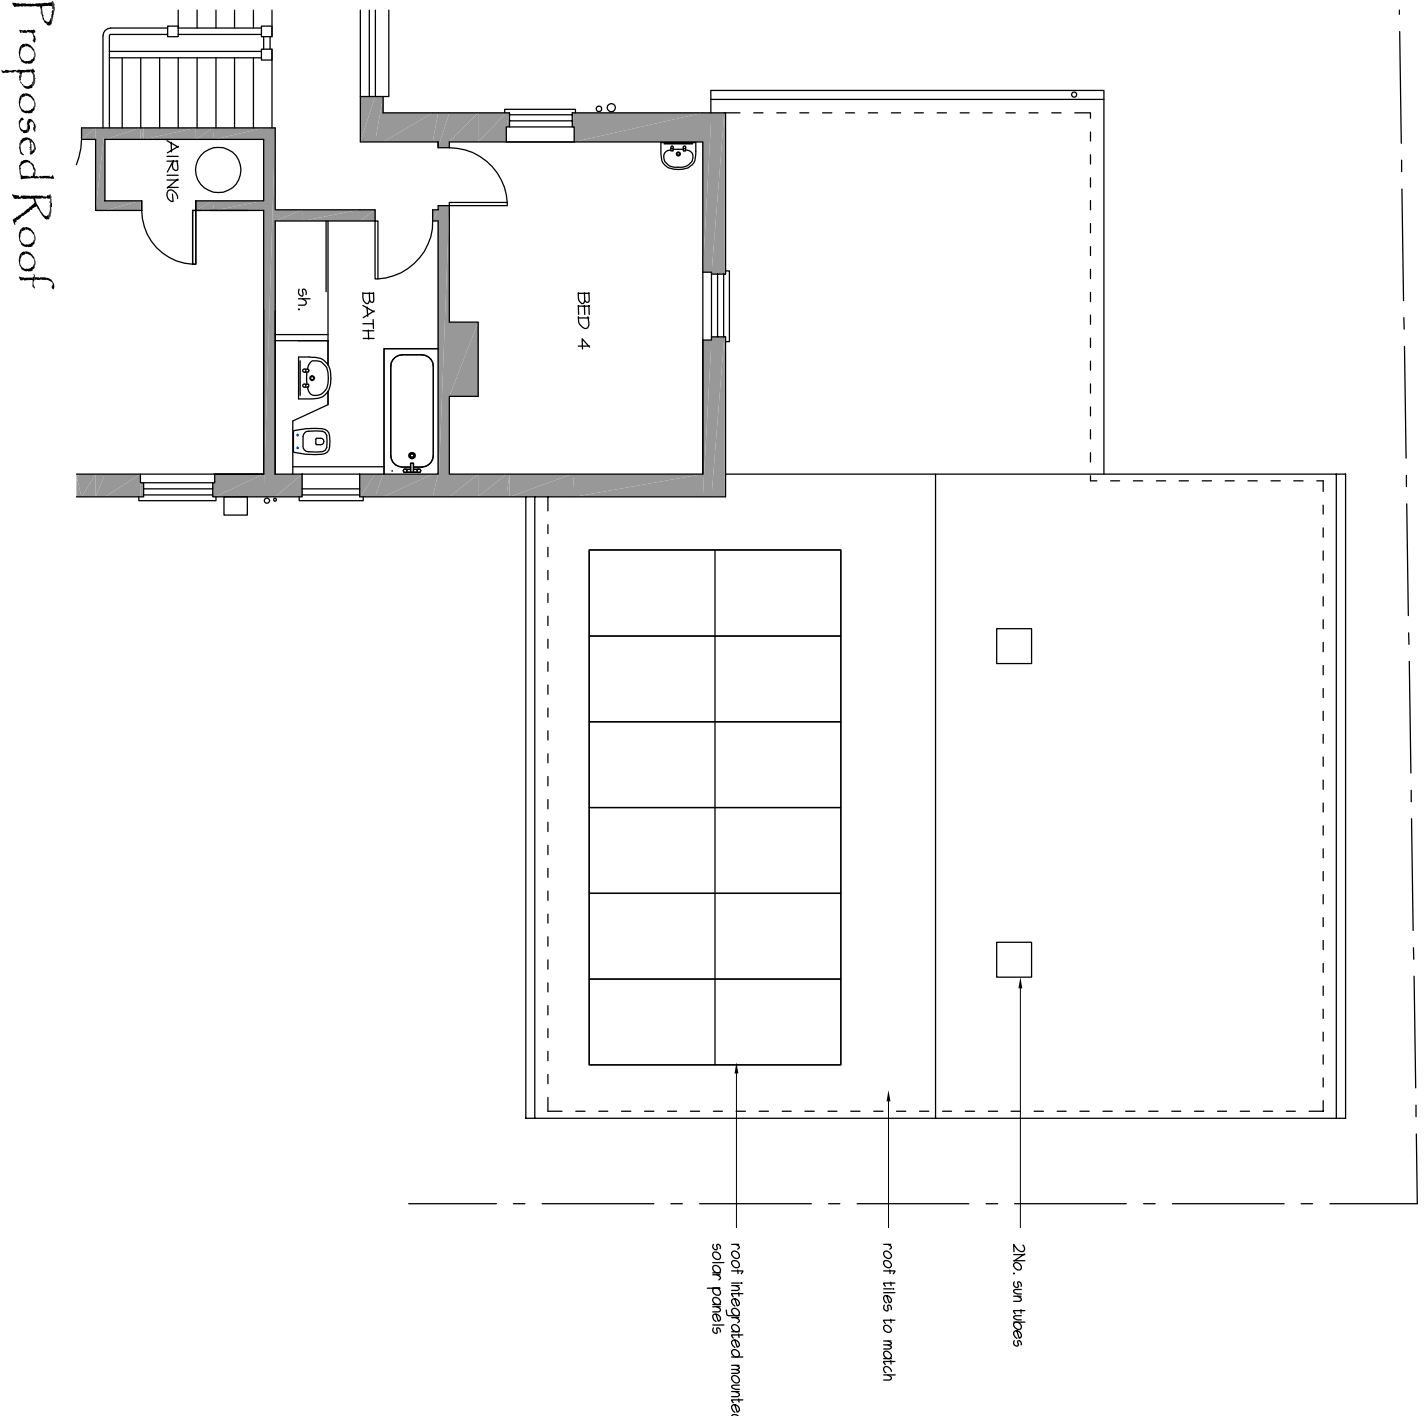

EXTENSION & ALTERATIONS - 14 Third Avenue, Denvilles, Havant. PO9 2QS

A: 24/06/2026 - solar panels to southern roof pitch and revised sun tube location

mf designs ltd

Chartered Architects

36 Grove Road • Havant • Hampshire • PO9 1AR
Director: Martin Farrer RIBA • Co Registration No.4507379

Date: June 2025
Scale: 1:100



Job No: 3367
Dwg No: P_01 A