
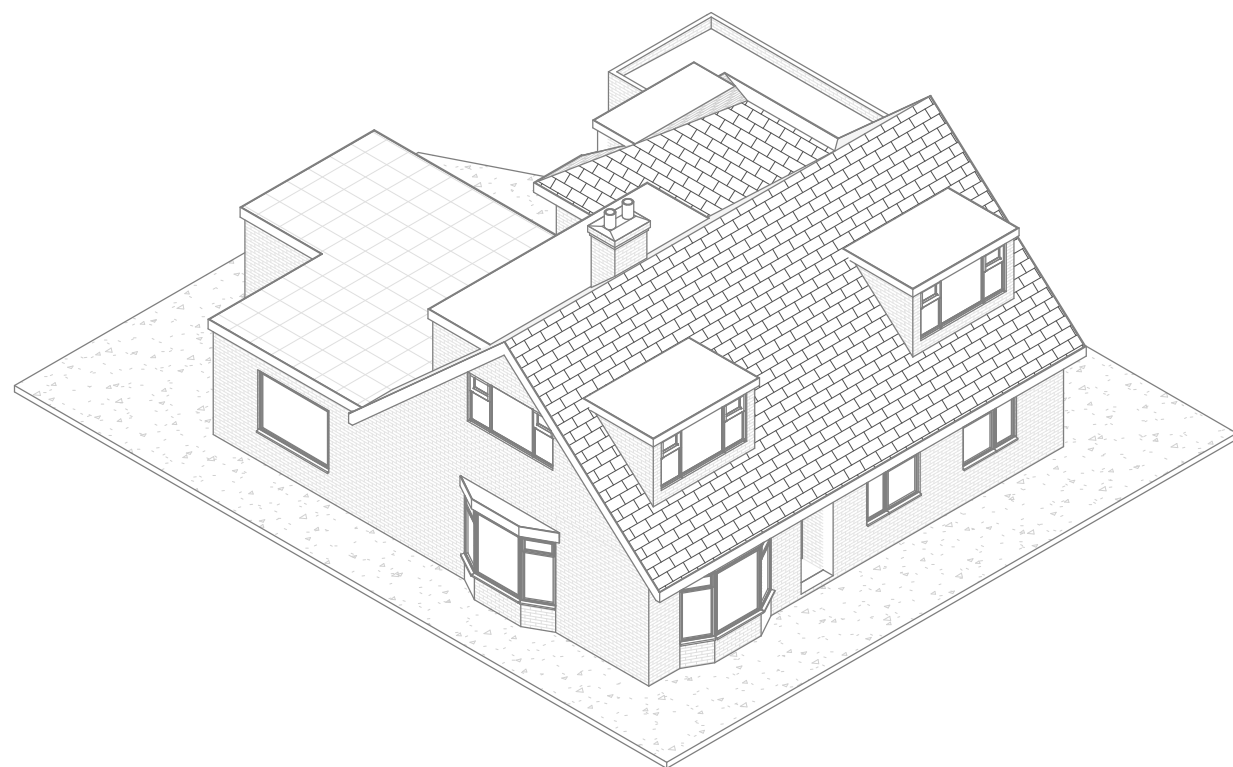


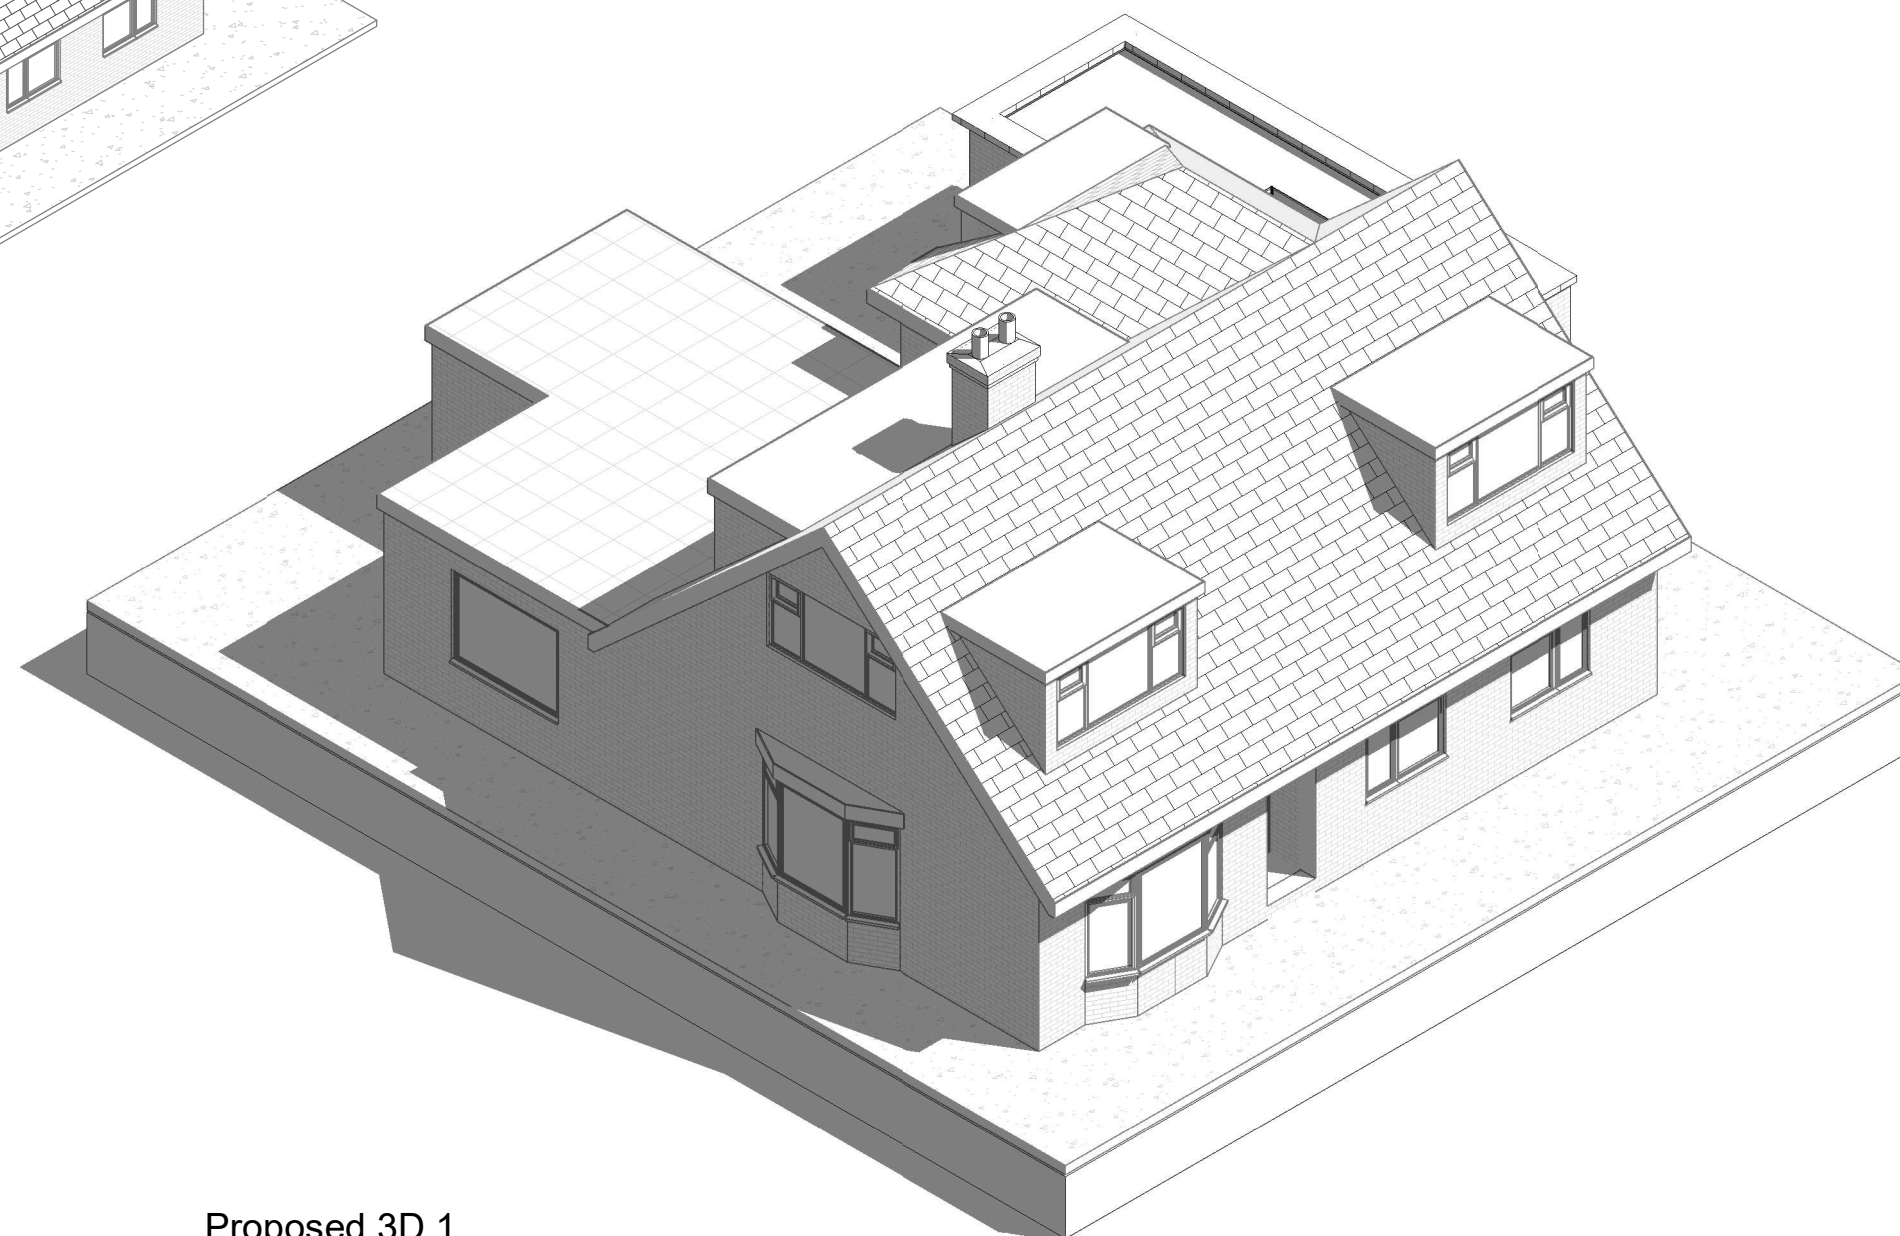


1:500		50
1:200		20
1:100		10
1:50		5

All measurement to be checked on site prior to any commenment

Parkers Design Limited - The Studio @ 90, PO9 2PR

www.pexd.co.uk - info@parkersdesign.com - 07776 008822

PROJECT	10 Harbour Road PO11 0HR	CLIENT Ndupuechi			
		Date	Issue Date	Scale (@ A3)	
SHEET	3D 1	Drawn by	SW	DRAWING NUMBER	REV
		Checked by	SR	P 5	

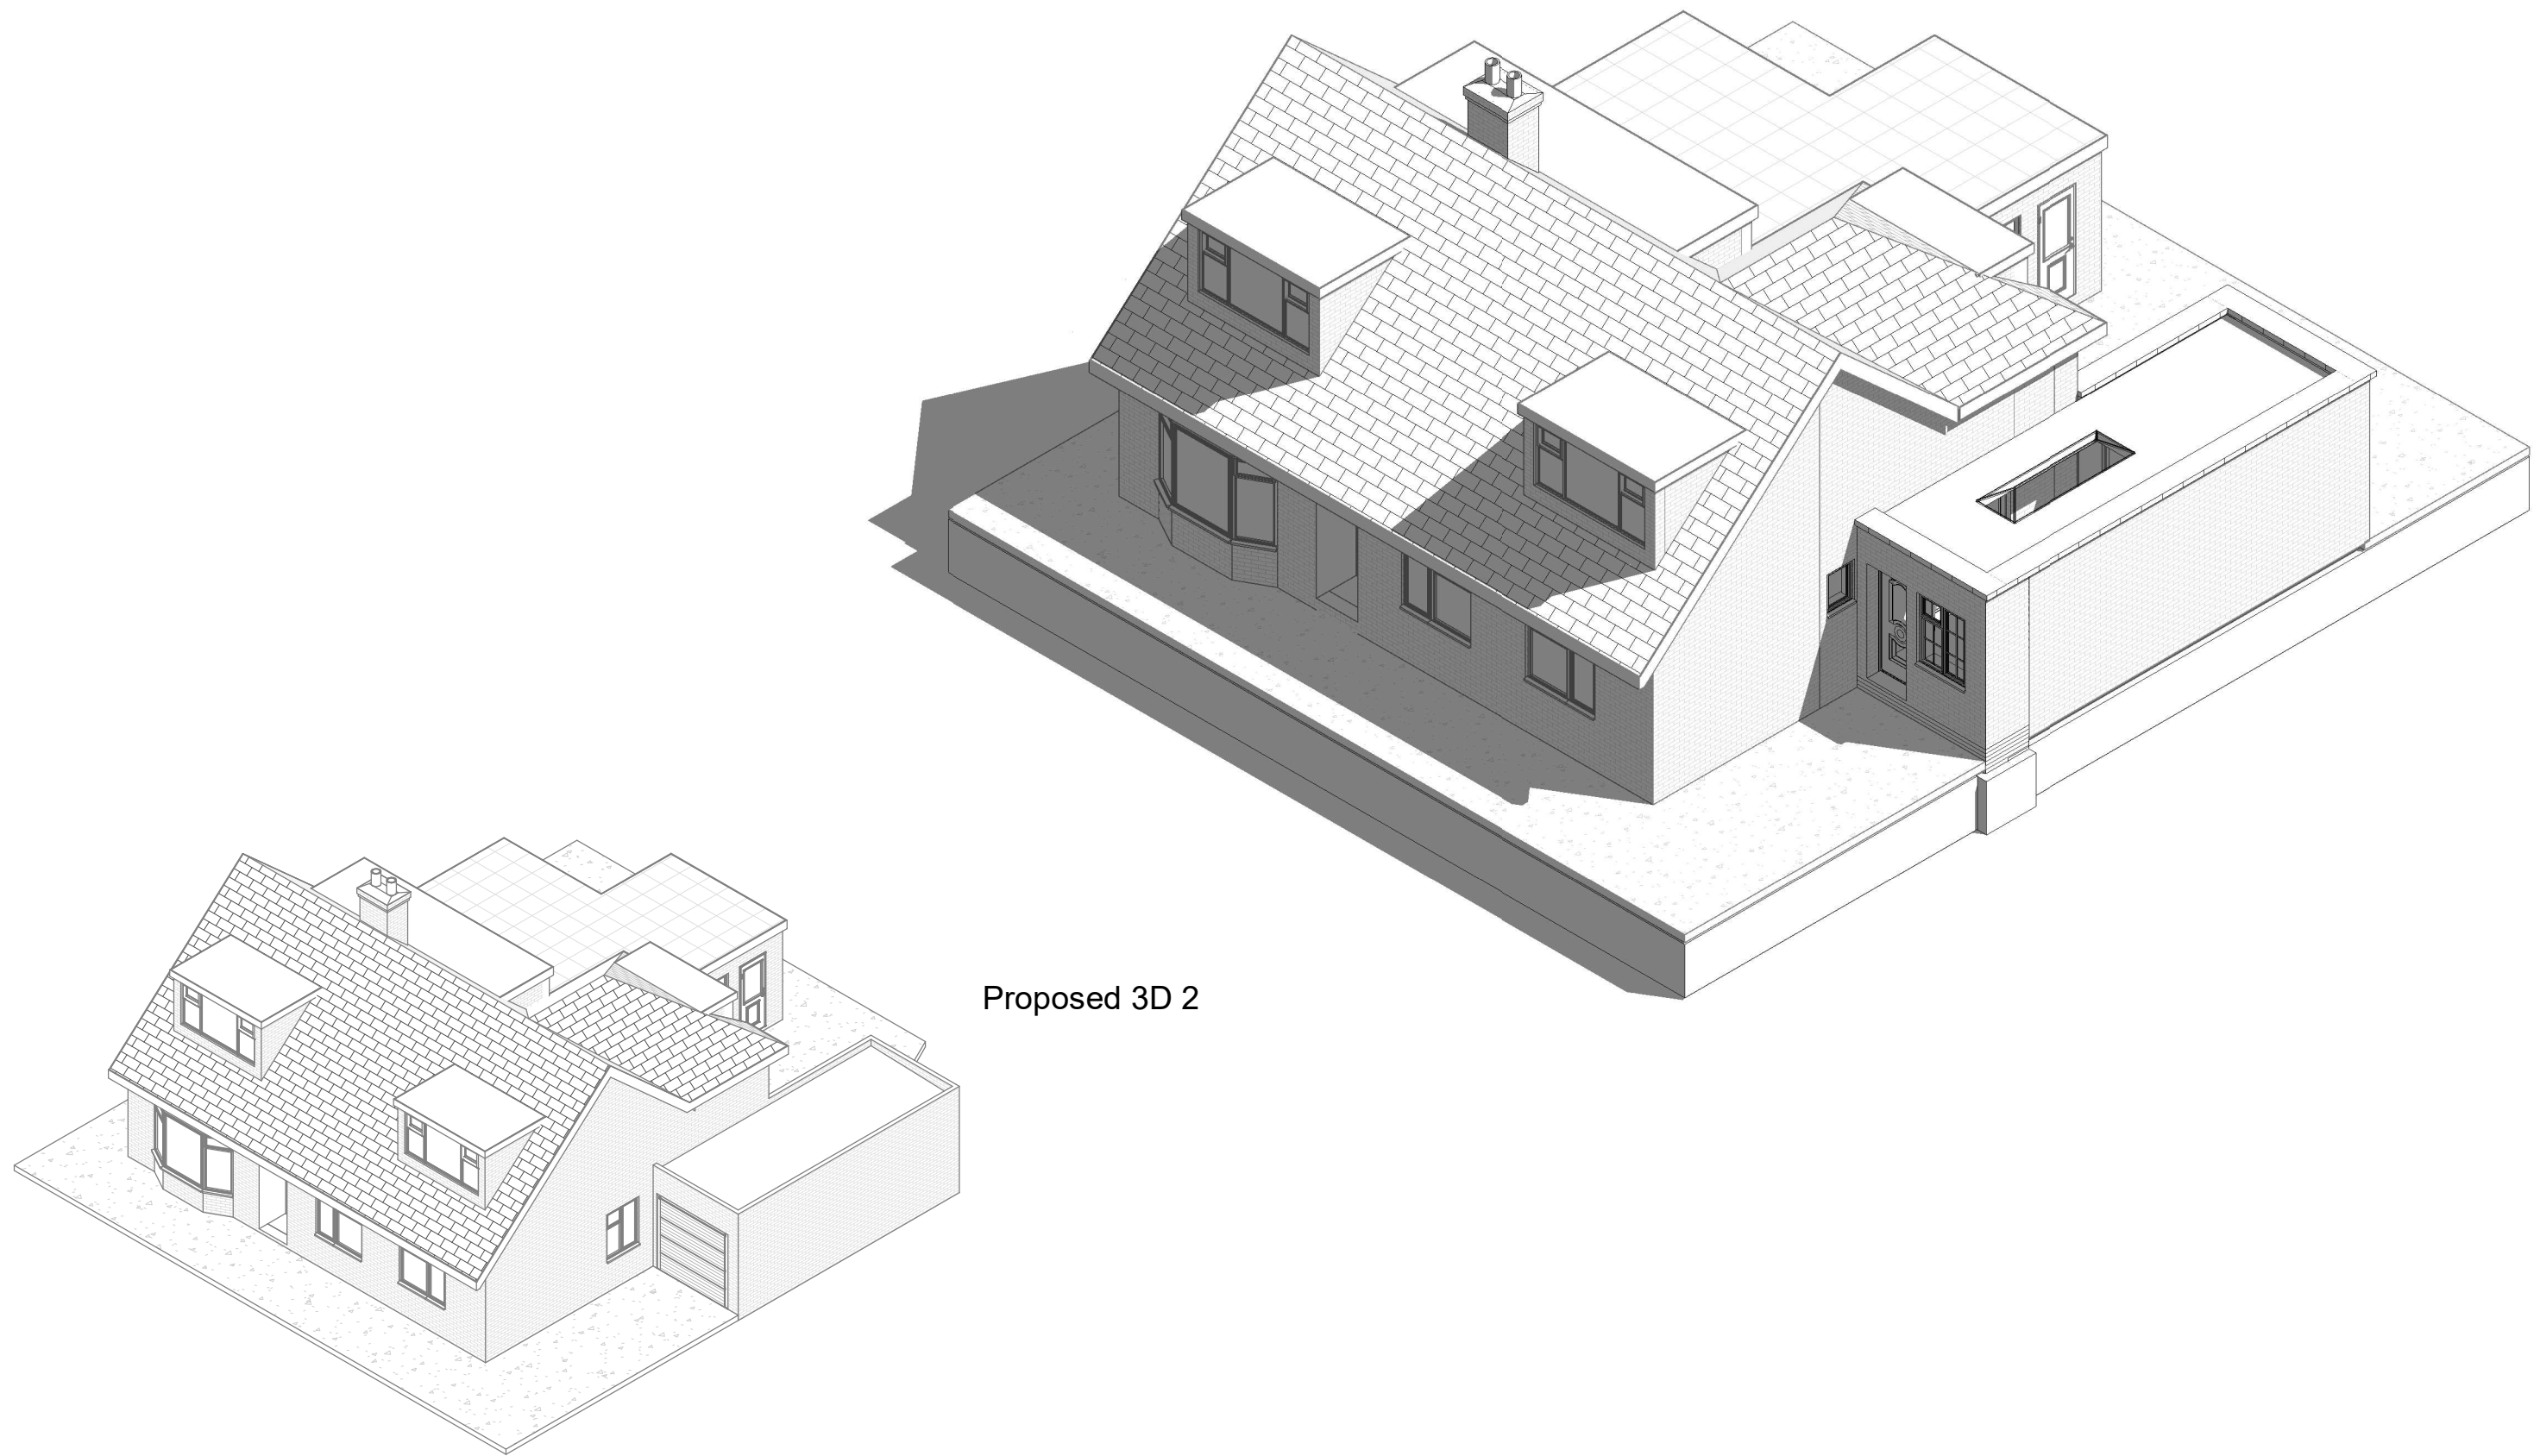

Proposed 3D 2

Existing 3D 2




1:500		50
1:200		20
1:100		10
1:50		5


All measurement to be checked on site prior to any commenment

| Parkers Design Limited - The Studio @ 90, PO9 2PR | | www.pexd.co.uk - info@parkersdesign.com - 07776 008822 |

PROJECT	10 Harbour Road PO11 0HR		CLIENT Ndupuechi				
			Date Issue Date		Scale (@ A3)		
SHEET	3D 2		Drawn by SW		DRAWING NUMBER		REV
			Checked by SR		P 6		

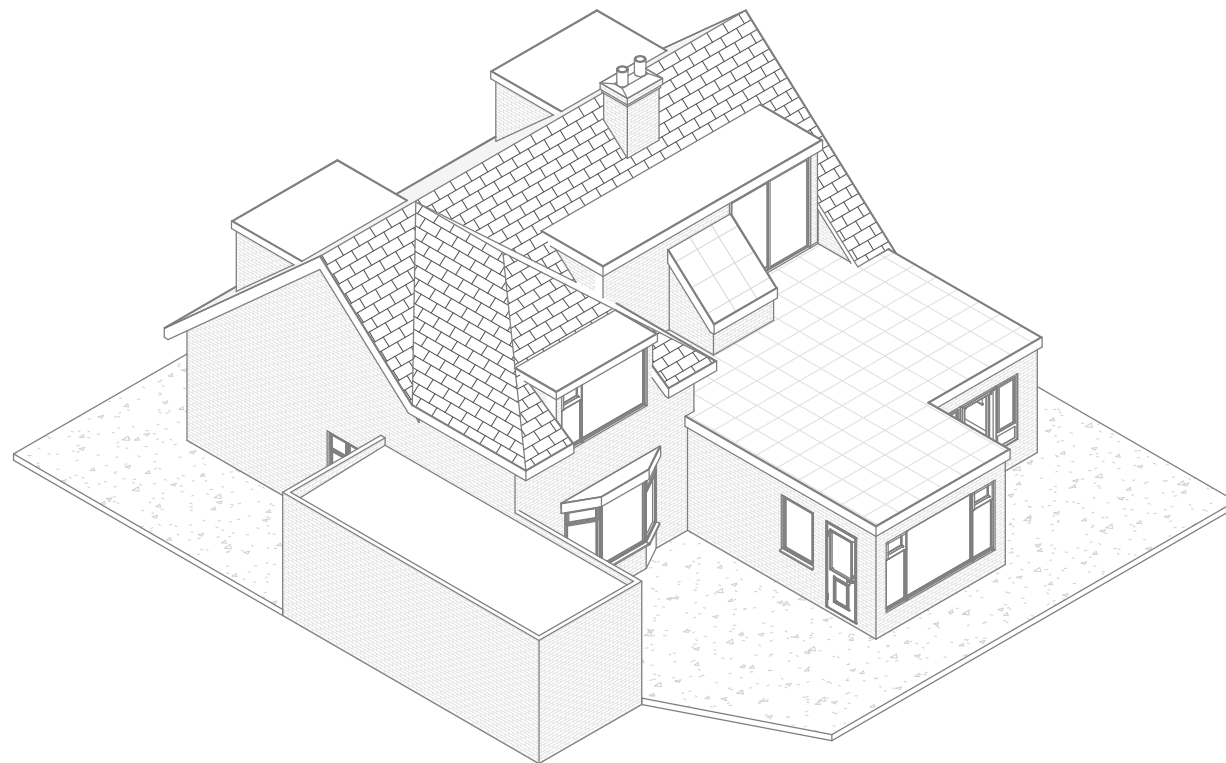

Existing 3D 3

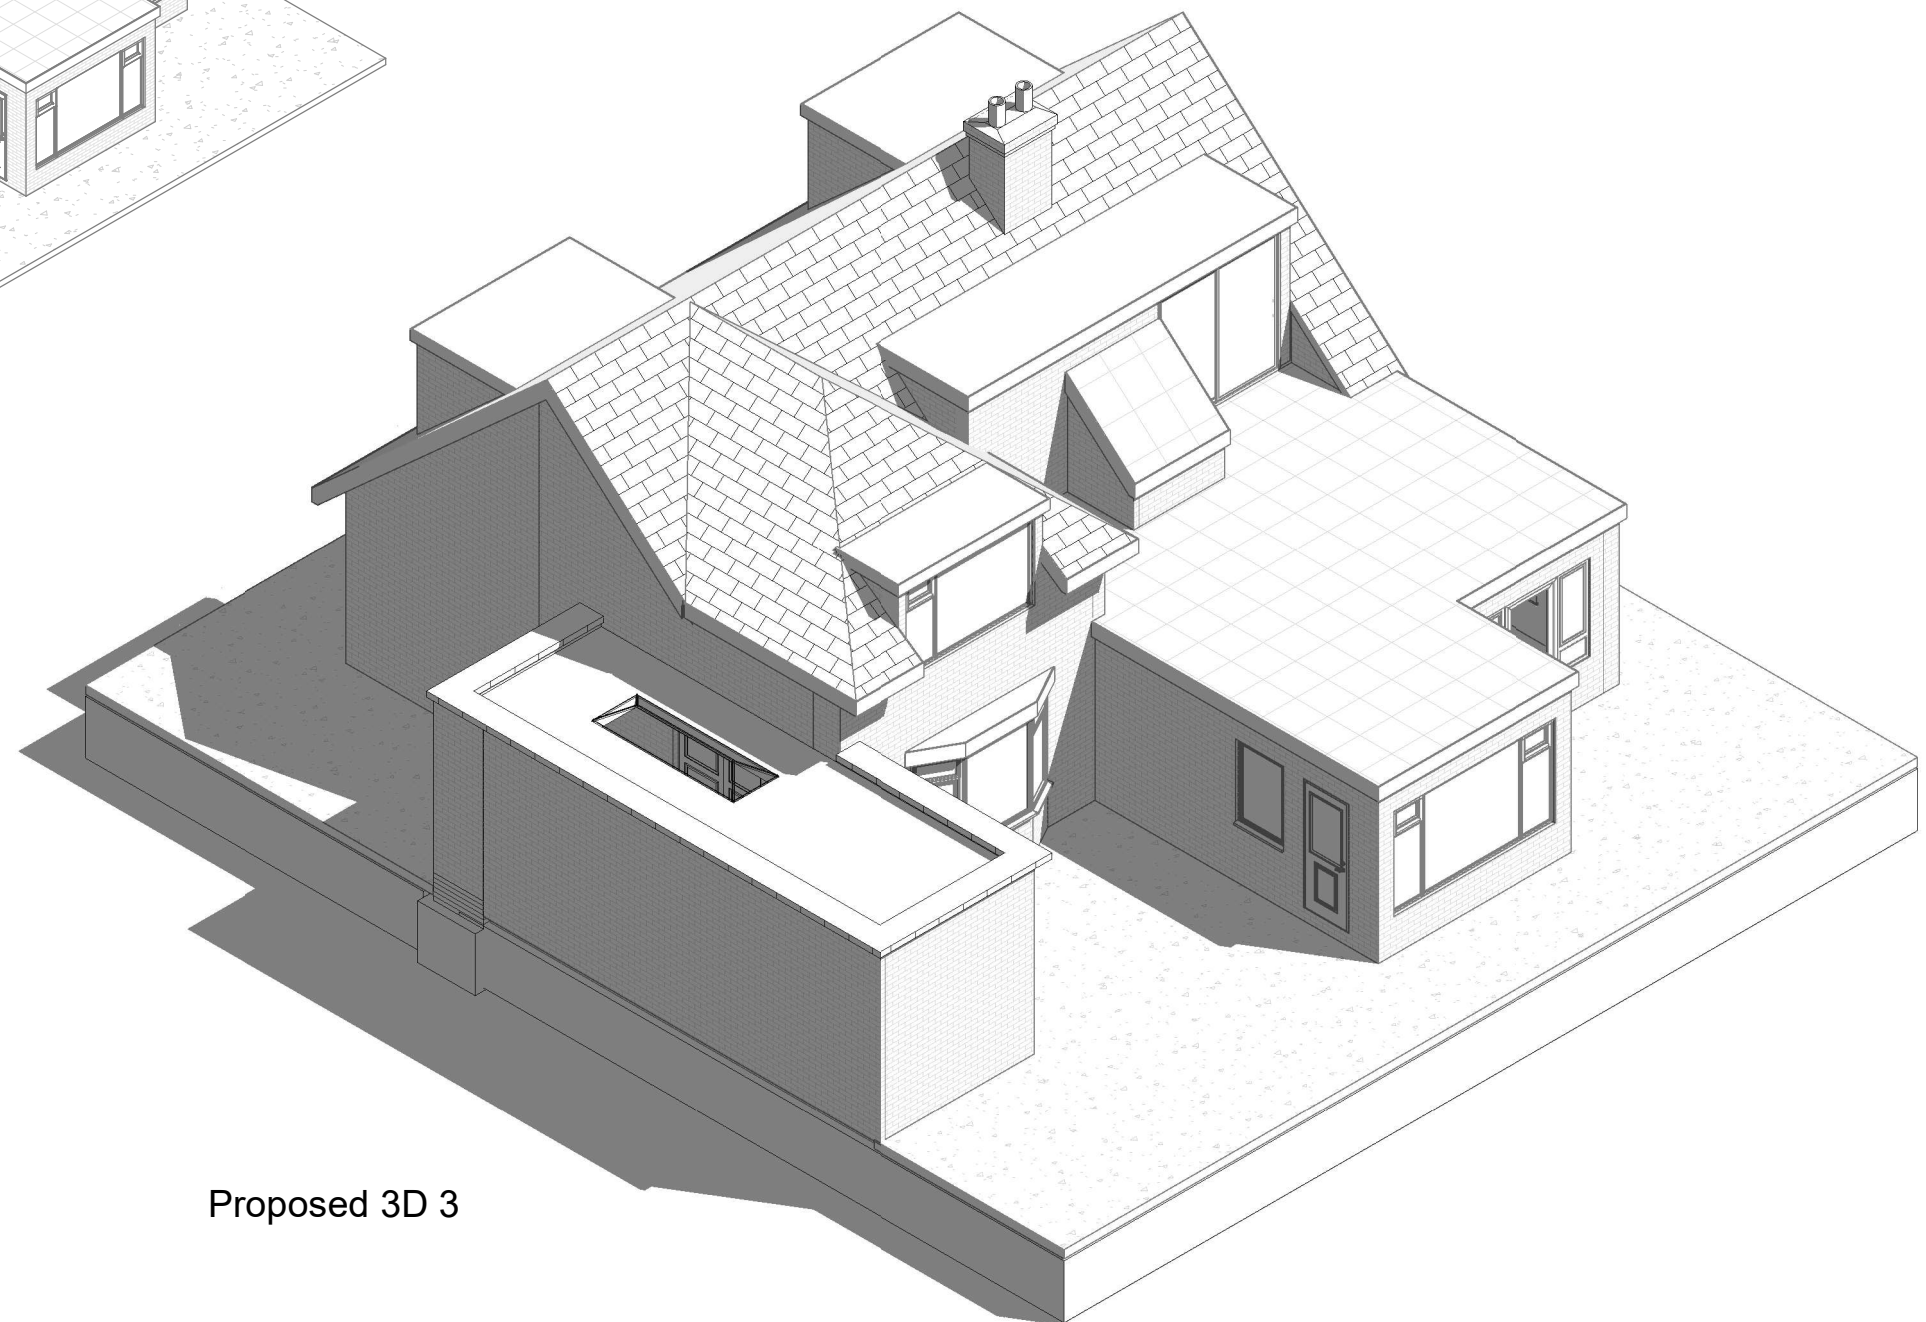

Proposed 3D 3




1:500		50
1:200		20
1:100		10
1:50		5

All measurement to be checked on site prior to any commenment

Parkers Design Limited - The Studio @ 90, PO9 2PR

www.pexd.co.uk - info@parkersdesign.com - 07776 008822

PROJECT	10 Harbour Road PO11 0HR		CLIENT Ndupuechi	
	SHEET 3D 3		Date Issue Date Scale (@ A3)	REV
		Drawn by Checked by	SW SR	DRAWING NUMBER P 7

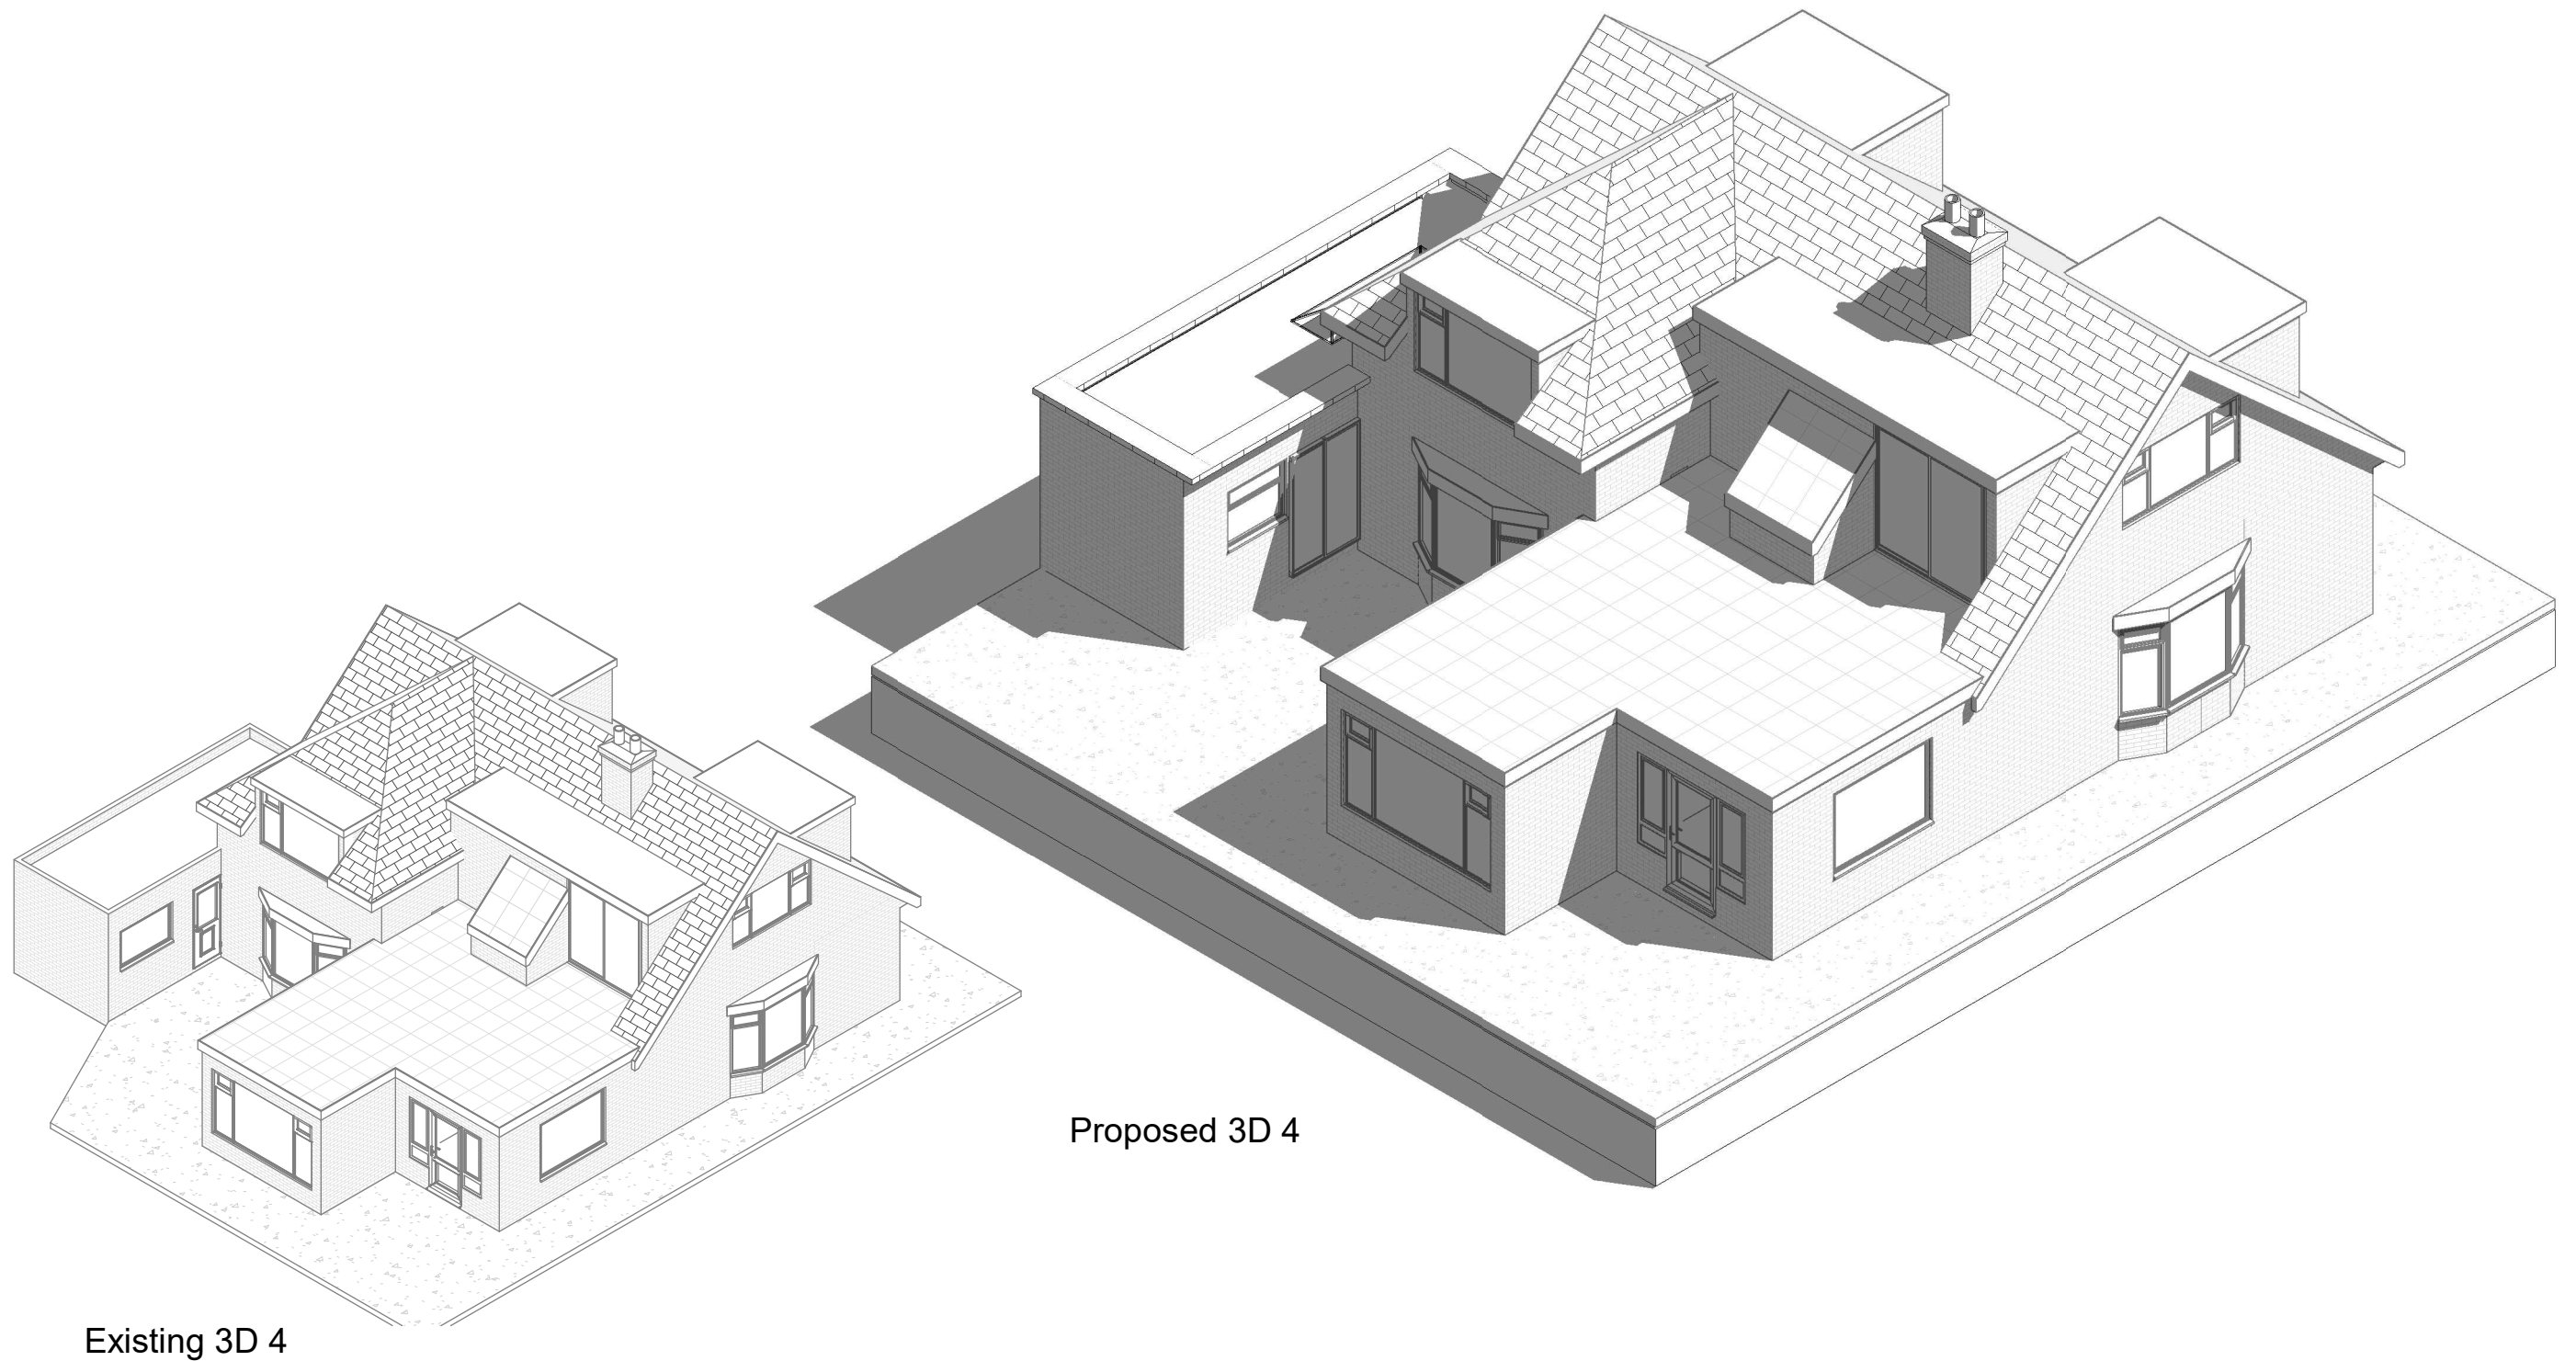

Existing 3D 4

Proposed 3D 4



1:500		50
1:200		20
1:100		10
1:50		5

All measurement to be checked on site prior to any commenent

Parkers Design Limited - The Studio @ 90, PO9 2PR

www.pexd.co.uk - info@parkersdesign.com - 07776 008822

PROJECT	10 Harbour Road PO11 0HR		CLIENT Ndupuechi	
	SHEET 3D 4		Date Issue Date Scale (@ A3)	REV
DRAWING NUMBER P 8		Drawn by SW	Checked by SR	