





Existing Elevation-Right side

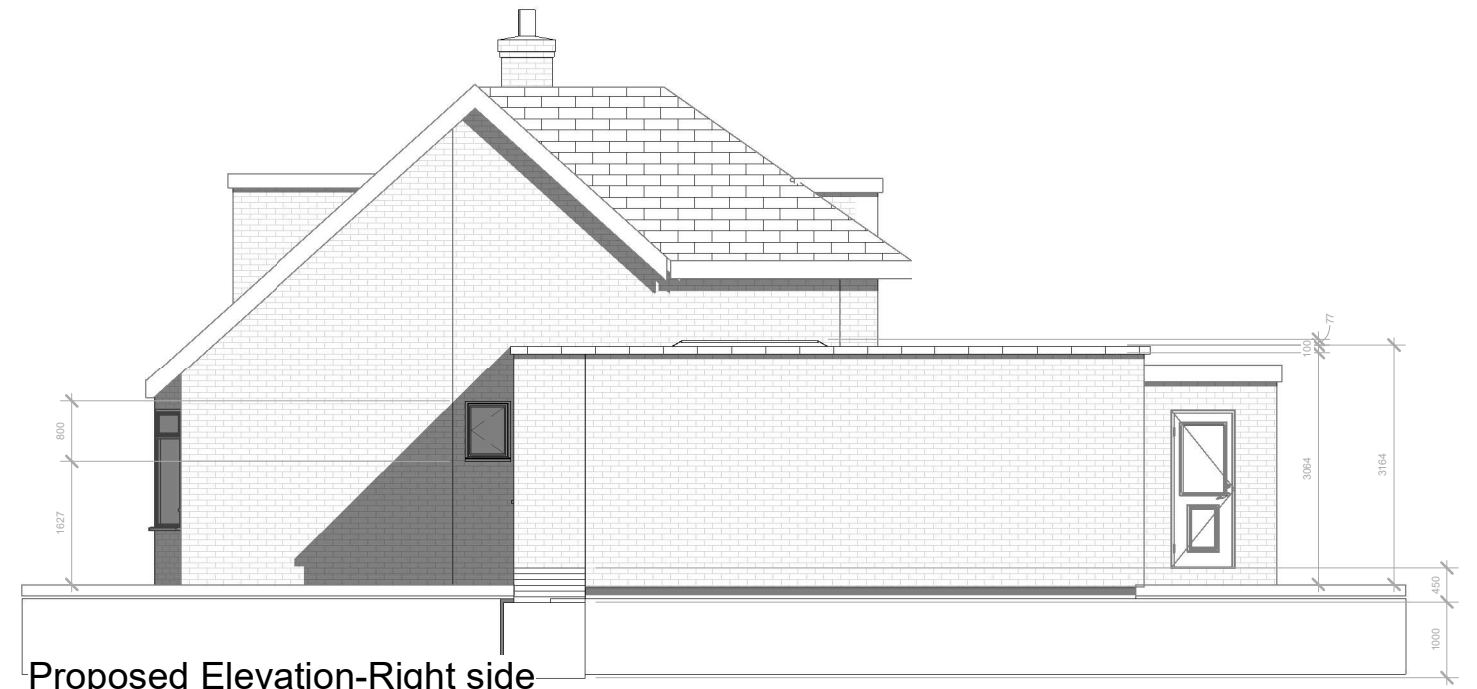

Proposed Elevation-Right side

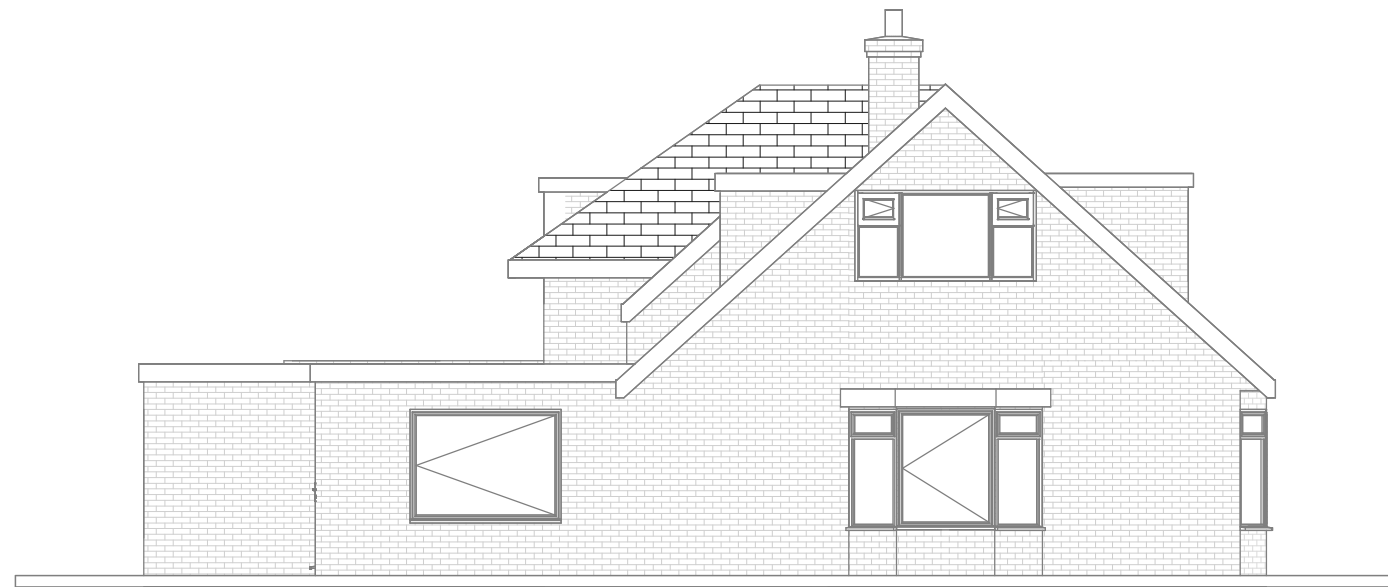

Existing Elevation-Left side



Proposed Elevation-Left side