3 Lulworth Close Tree Location Plan

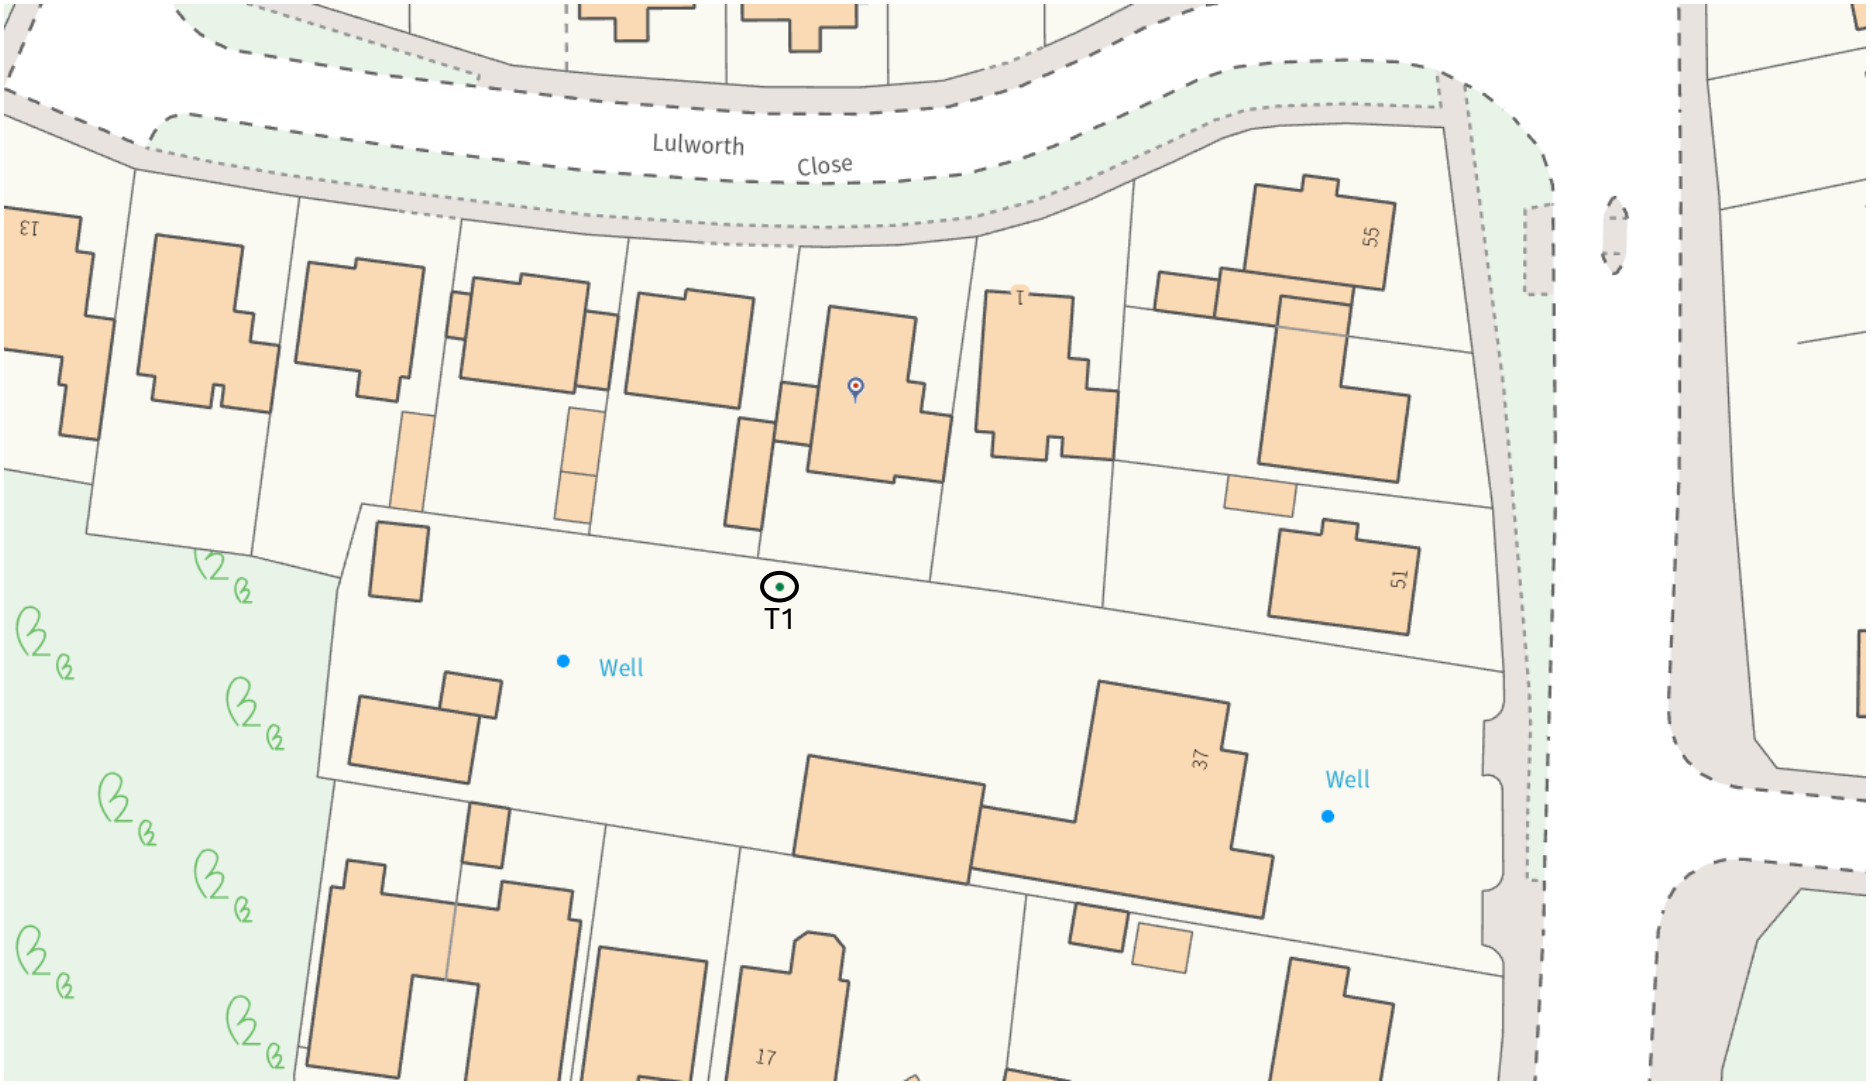

Although the tree is located in an adjacent property both he applicant and tree owner have previously agreed on and are in agreement with the proposed works.