



architects ltd

architects & urban designers

Tel: 01489 584503

Email: mail@adp-ltd.co.uk

www.adparchitectsltd.co.uk

Richmond Court, 94 Botley Road, Park Gate, Southampton, SO31 1BA

project name/address:

1 Cornflower Meadows
Emsworth
PO10 7UR

client:

J Savage

drawing title:

Location Plan

Copyright

Reproduced from Ordnance Survey's 1:1250 scale map
with permission of Controller, HMSO Crown copyright.
ADP Architects Ltd AR 100010061

job number:

2133a

drawing scale/size:

1:1250 (A4)

drawing number:


L01

date:

Apr 26

revision:

drawn:

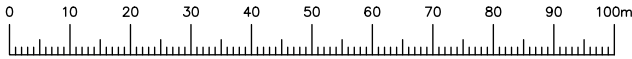

LINEAR SCALE 1:1250

A4@1:1250

