SITE LAYOUT 1:250

0 2 4 6 8 10 12 14 16 18 20m

LINEAR SCALE 1:250
A2 @ 1:250

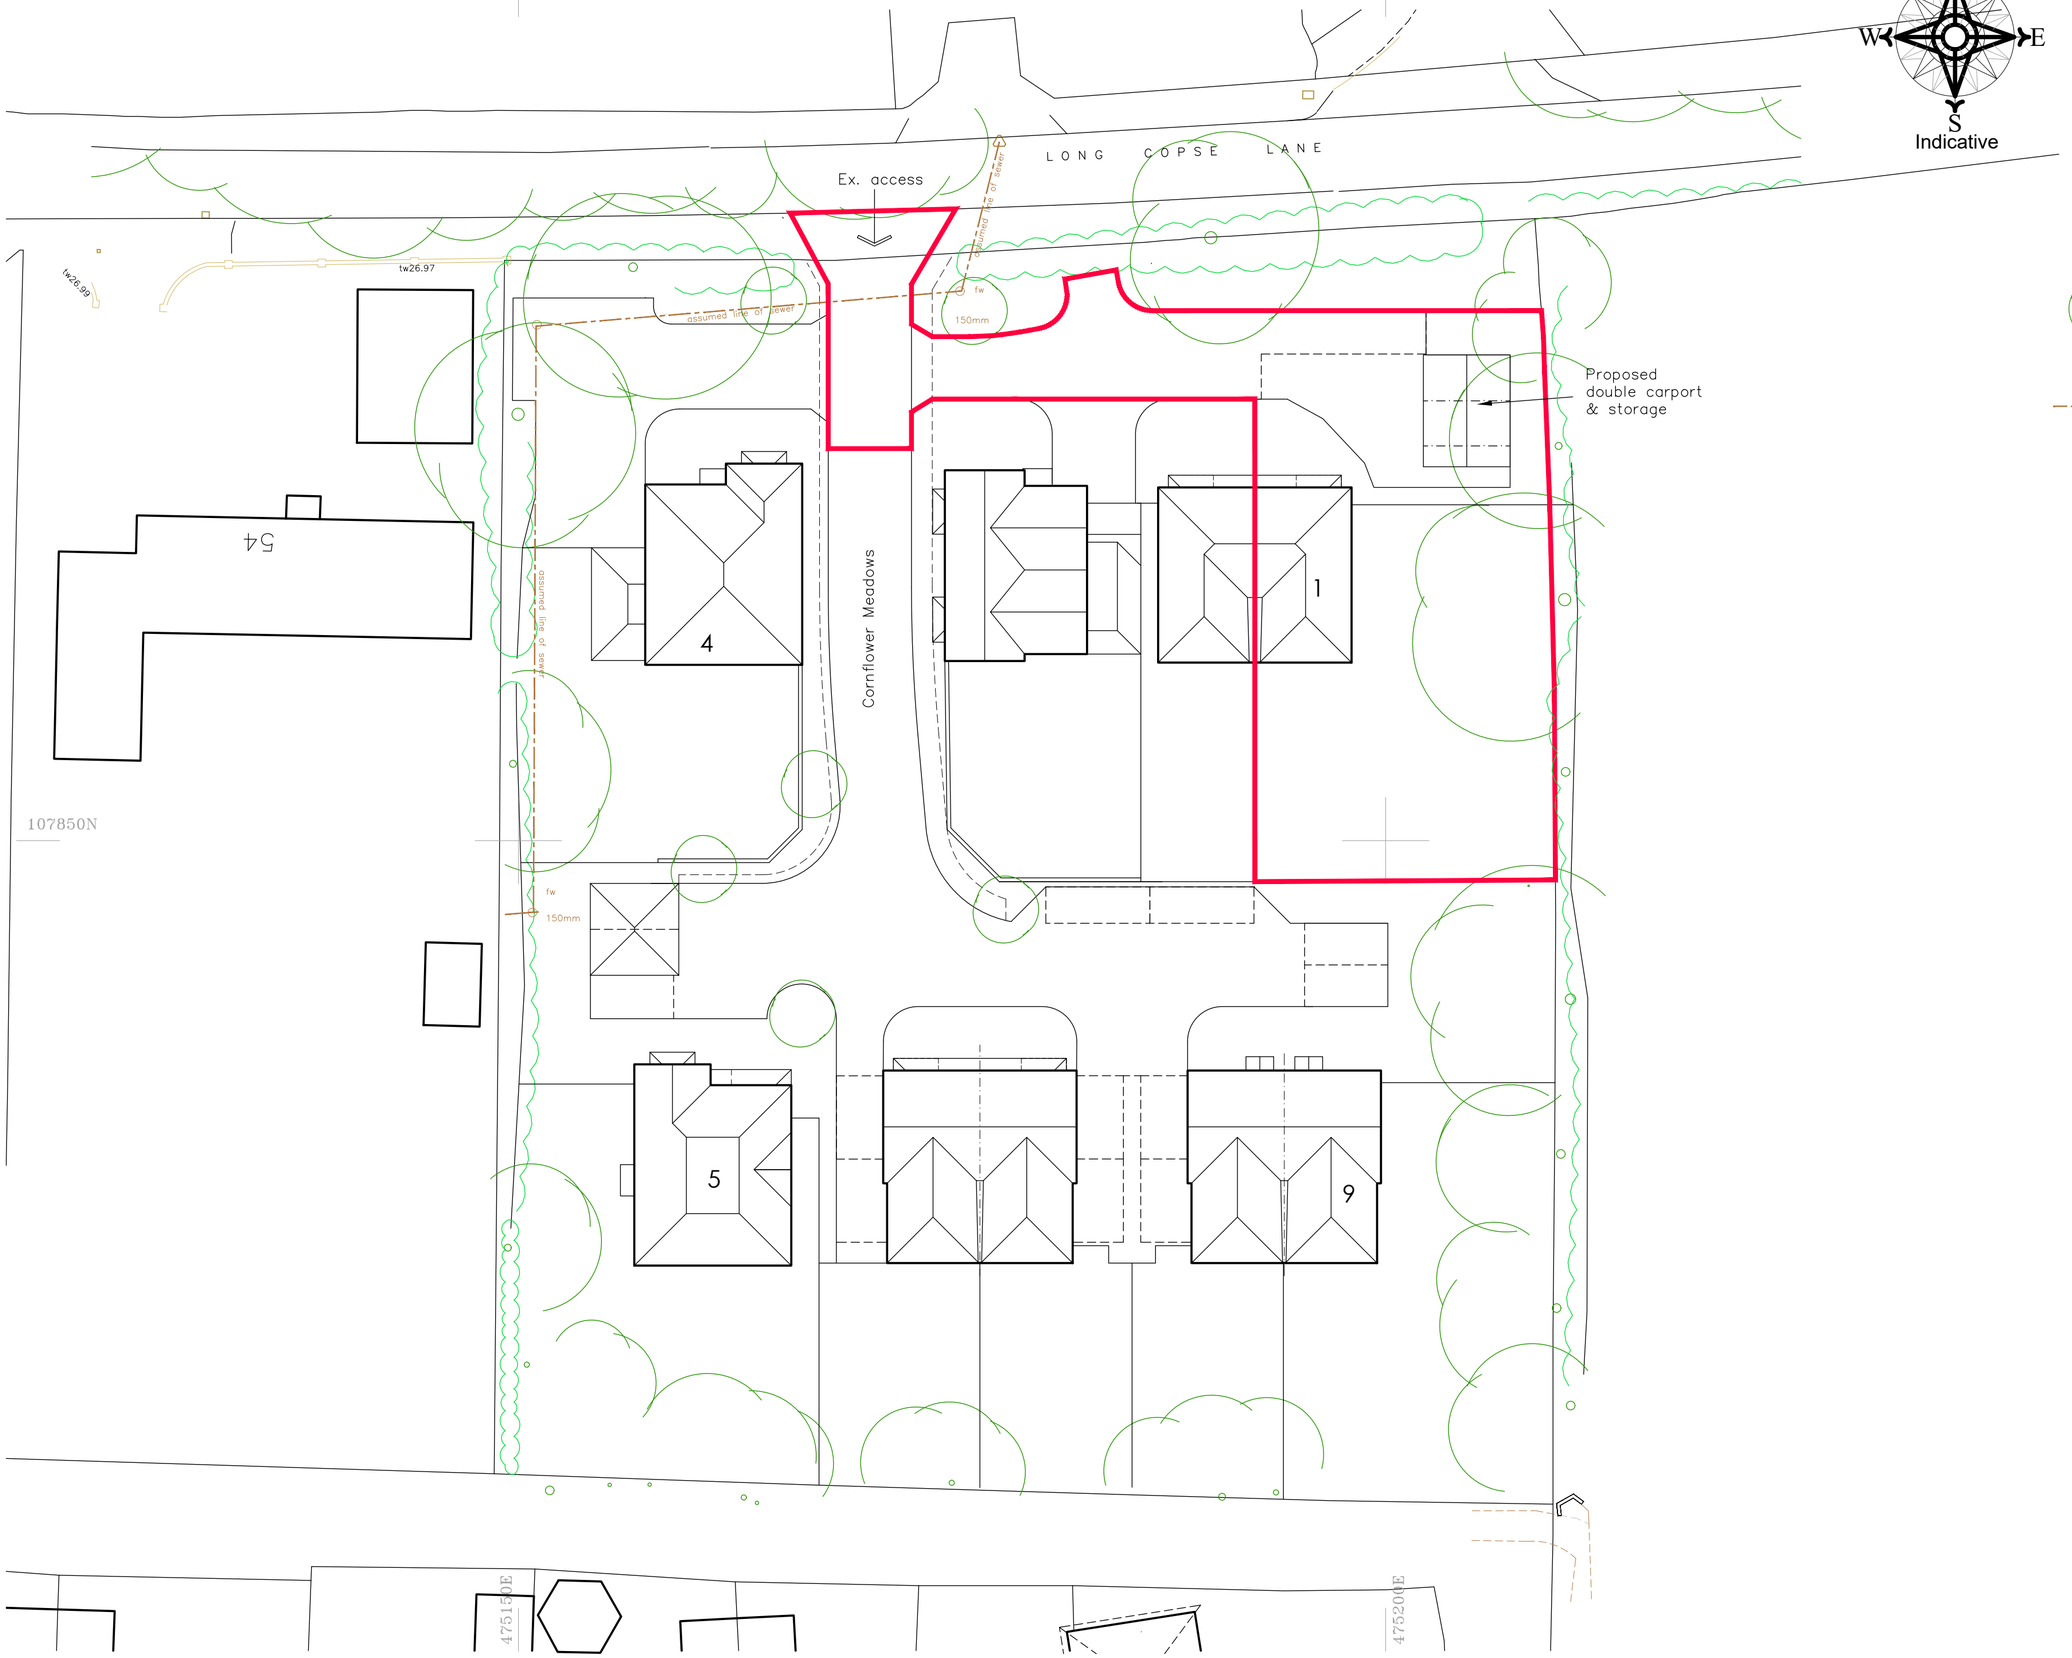

N
W E
S
Indicative

RIBA Chartered Practice
arb Architects Registration Board

This drawing is the copyright of ADP Architects Ltd. It may not be altered or reproduced in any form, or passed onto Third Parties without the written consent of ADP Architects Ltd.

Drawing For Planning Purposes Only

All dimensions and details on this drawing are for planning purposes and should not be used for fabrication and erection purposes. DO NOT scale from this drawing, except for planning purposes, use figured dimensions if available. Any discrepancies should be highlighted without delay.

Note: This drawing has been produced with information from a topographical survey carried out by others. All information therefore derived from the survey drawing is assumed to be accurate and ADP Architects Ltd cannot be held accountable for any discrepancies discovered on site.

IF IN DOUBT ASK FOR CONFIRMATION.

The site is based on a topogaphical survey undertaken by Paul Stubbington Land Surveys Ltd Ref: 6323/01. Surrounding information copied from Ordnance Surveys Promap. Crown Copyright. Licence Number 100022432

LEGEND

Existing trees
See arb report for full details

Existing hedges/planting

Existing foul drainage

rev:	date:	note:
B	12.05.26	Frame update
A	07.05.26	Storage update

adp architects ltd
architects & urban designers
Tel: 01489 584503
Email: mail@adp-ltd.co.uk
www.adparchitectsltd.co.uk
Richmond Court, 94 Botley Road, Park Gate, Southampton, SO31 1BA

project name/address:

Proposed Car Barn & Store
1 Cornflower Meadows
Emsworth
PO10 7UR

client:

J Savage

drawing title:

Proposed Site Layout

job number:	drawing number:	revision:
2133a	**02**	**B**

drawing scale/size:	date:	drawn:
1:250 (A2)	**April 26**	