


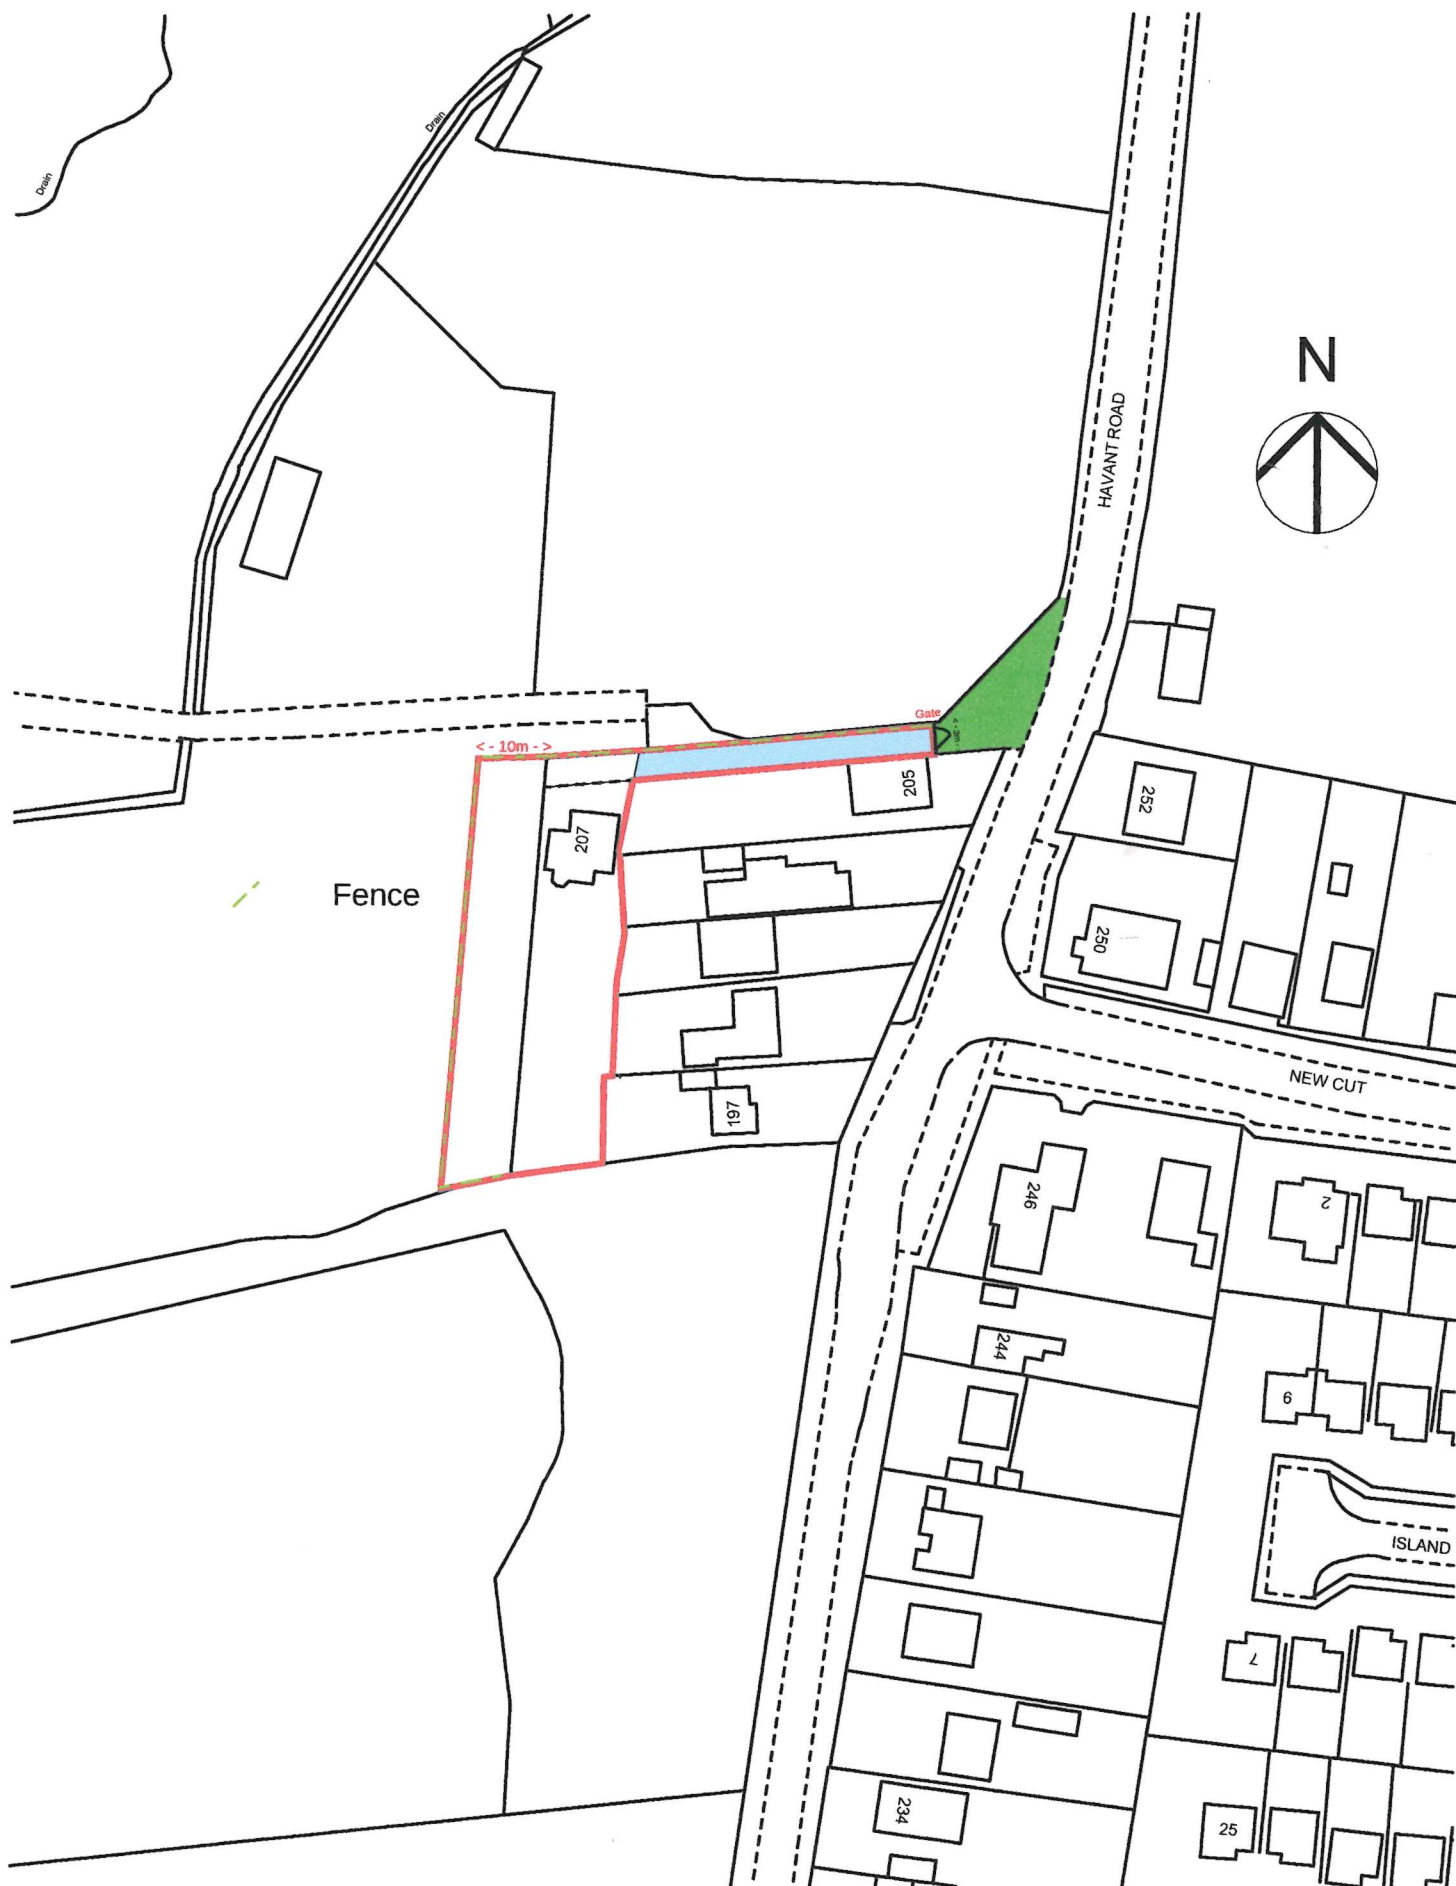

207 Havant Road, Hayling Island PO11 0LG

Scale 1:1250