

Key

 Haul Road

- No Construction Access Banksman for duration of S278 works to bridleway



- Hoarding Fence around the site compound

- Construction Access only
To be Reinstated once works complete

- Heras Fence around the site boundary

- Site Boundary

Proposed Compound Not to Scale

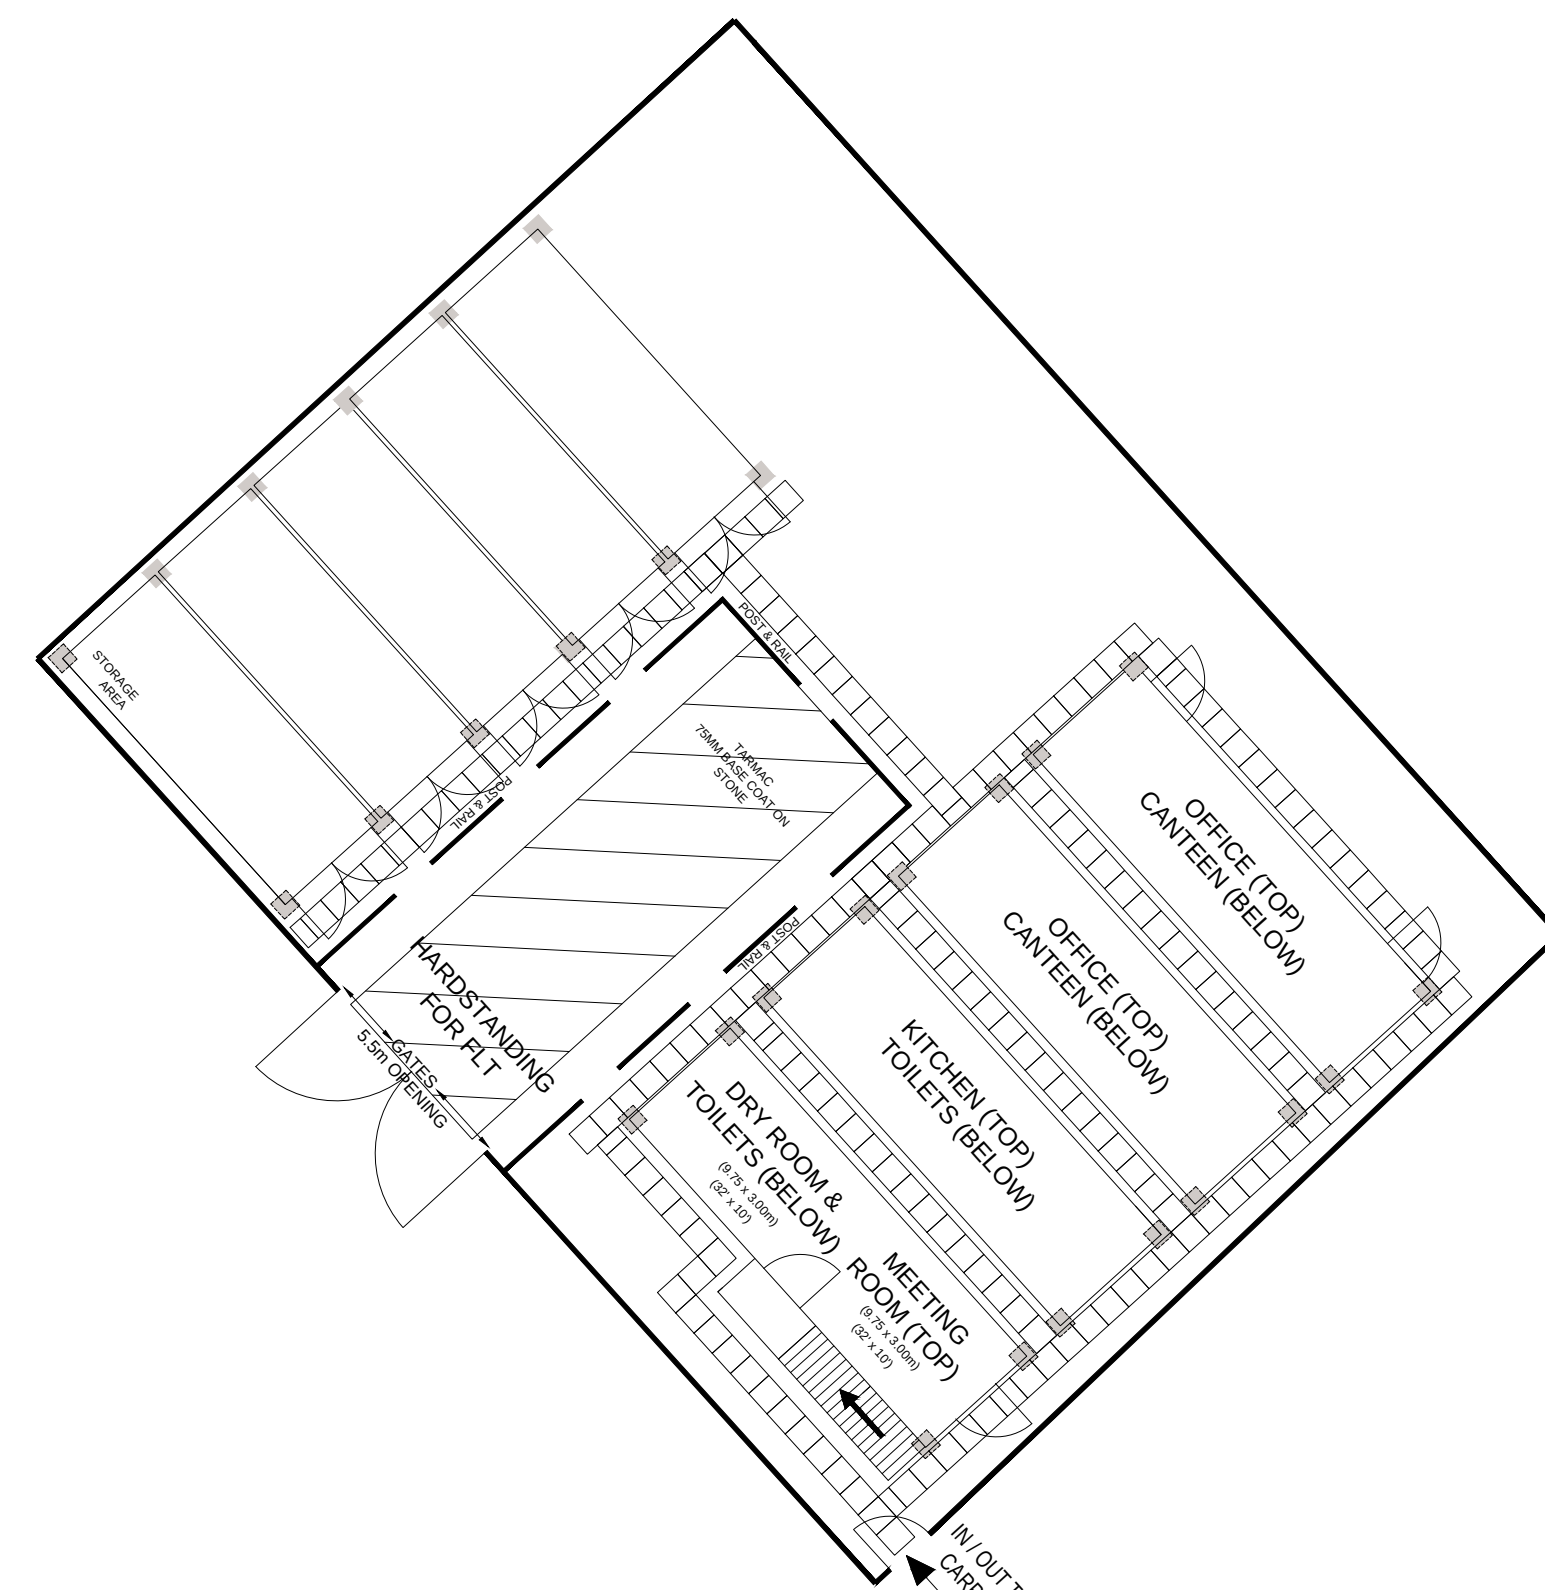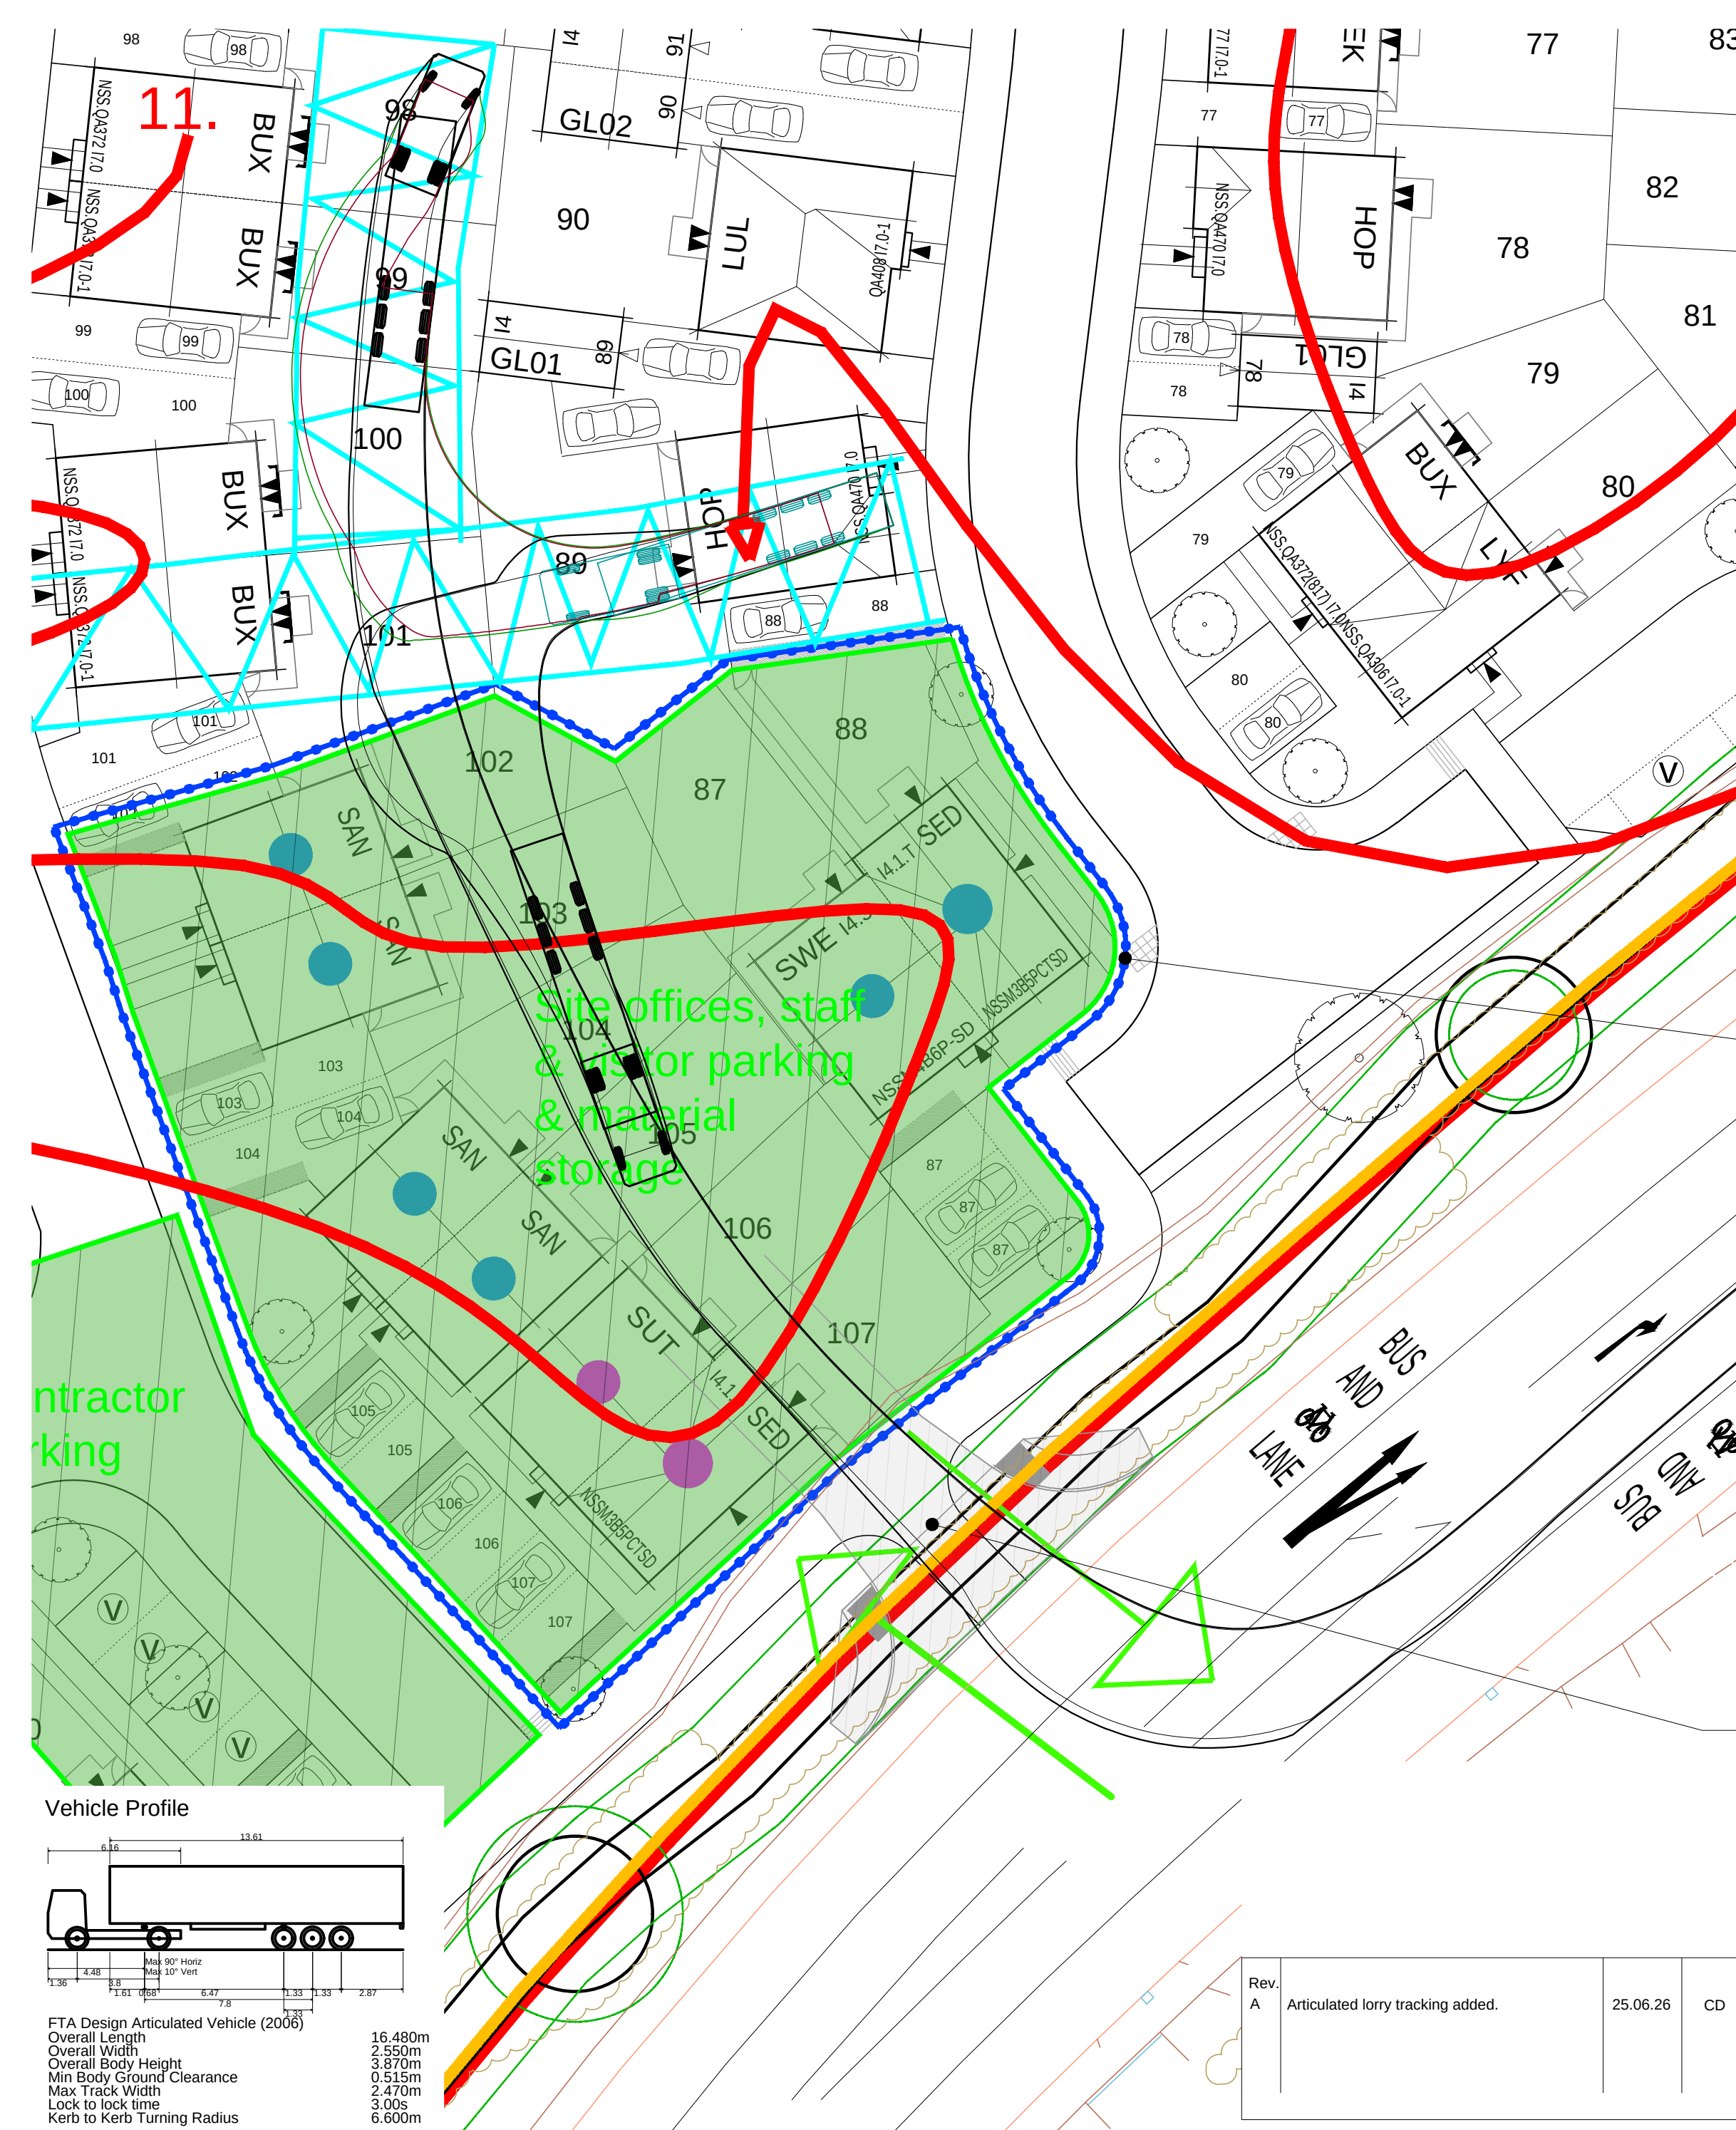

Rev. A	Articulated lorry tracking added.	25.06.26	CD
-----------	-----------------------------------	----------	----

Phase 8A
Berewood
Hampshire

**Build Route and
Compound CEMP**

DATE: June 2025
SCALE: 1:500 @ A0
DRAWN: SD
CHECKED: CD

BLOOR HOMES®

Drawing No. SO155-CEMP-001A

Berewood, Hampshire - Phase 8A