


Ordnance Survey (c) Crown Copyright 2025. All rights reserved. Licence number 100022432

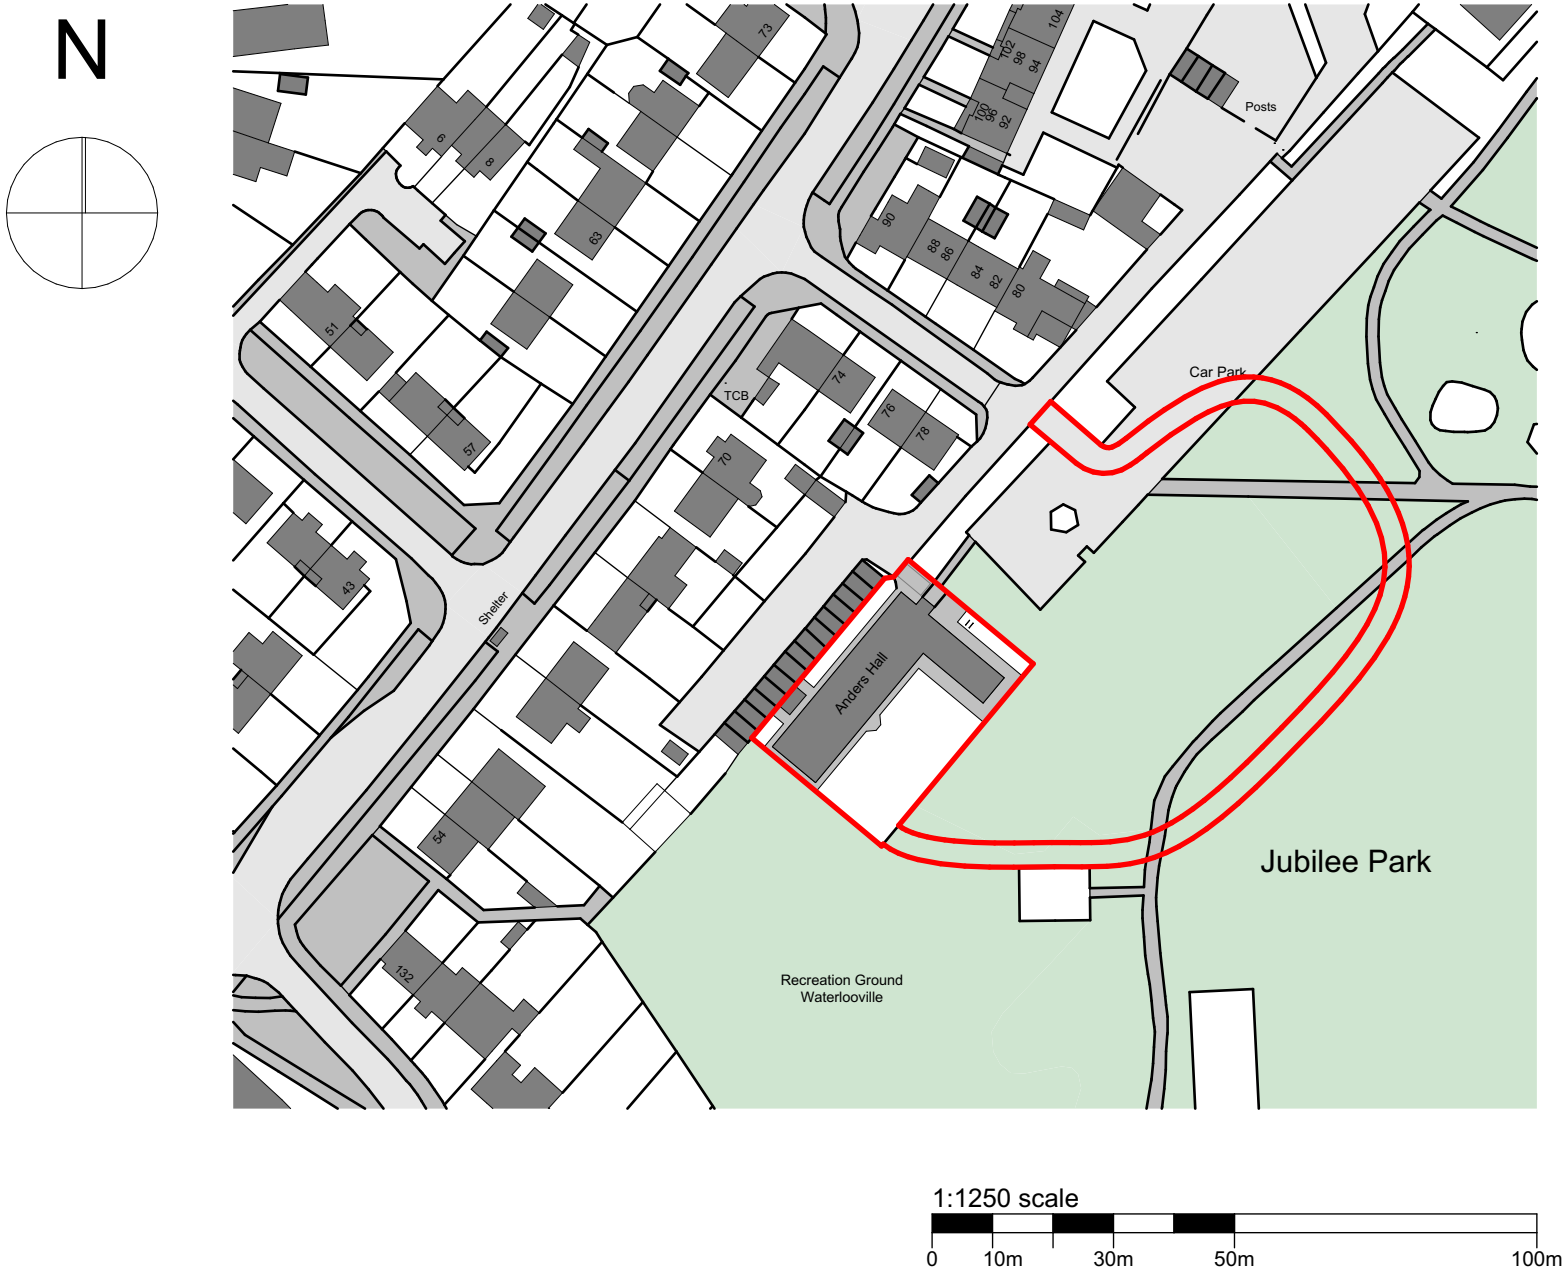

PLANNING APPROVAL			
P2	Bus Access Redline	30.06.26	GM
P1	Planning Issue	08.05.26	GM
Revision	Description	Date	Drawn

Designer :

GRKA Architecture
www.grka.co.uk

Project :
Growing Places, Waterloooville
Proposed Extension

Drawing :
Location Plan

Date : May 2026	Scale : 1:1250 @ A1	Revision: P2
--------------------	------------------------	-----------------

Drawing No. :
25 / 421 / 104

Status :
PLANNING