
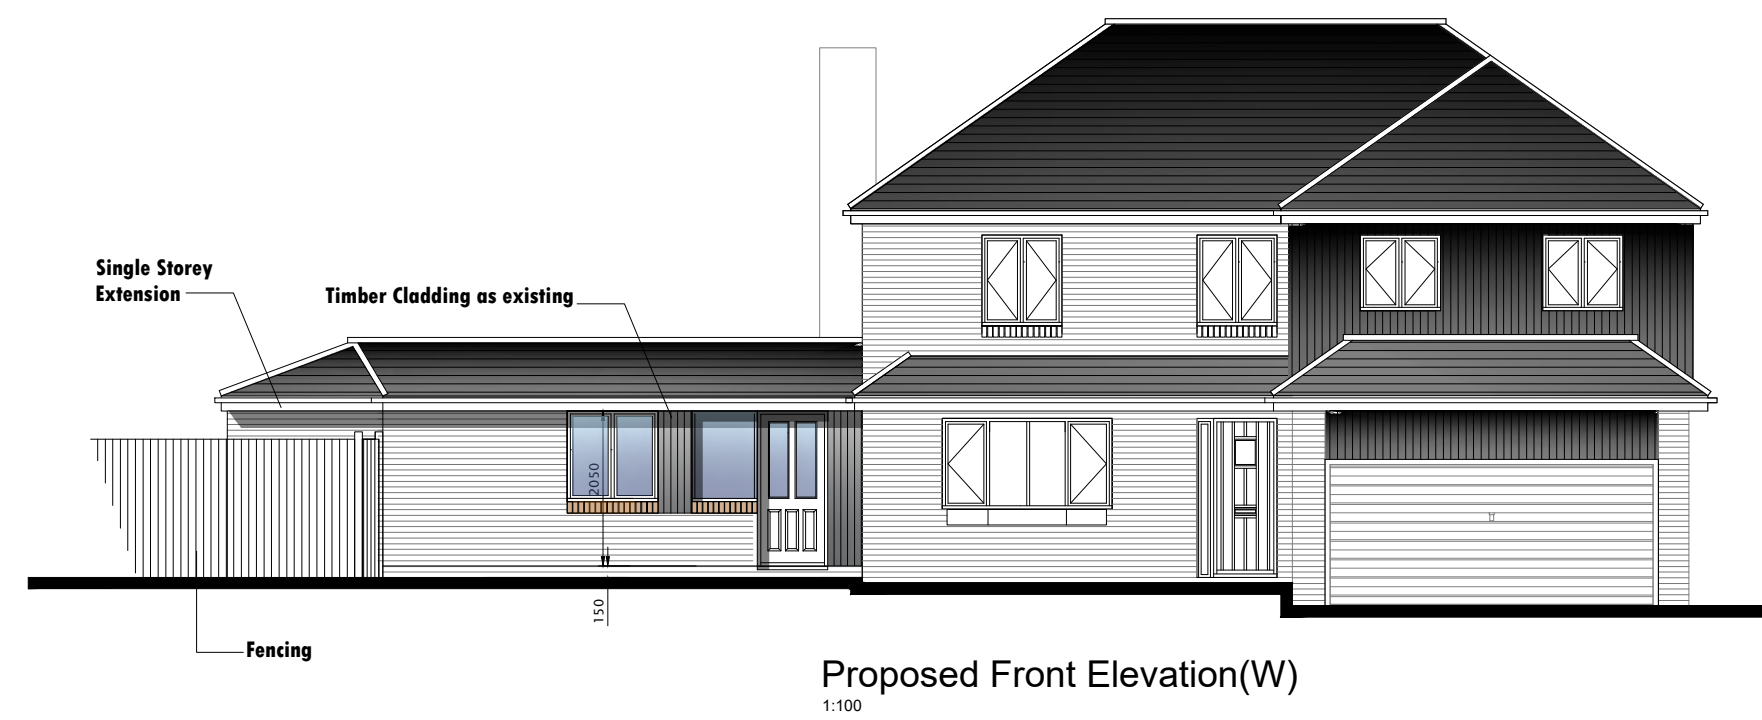
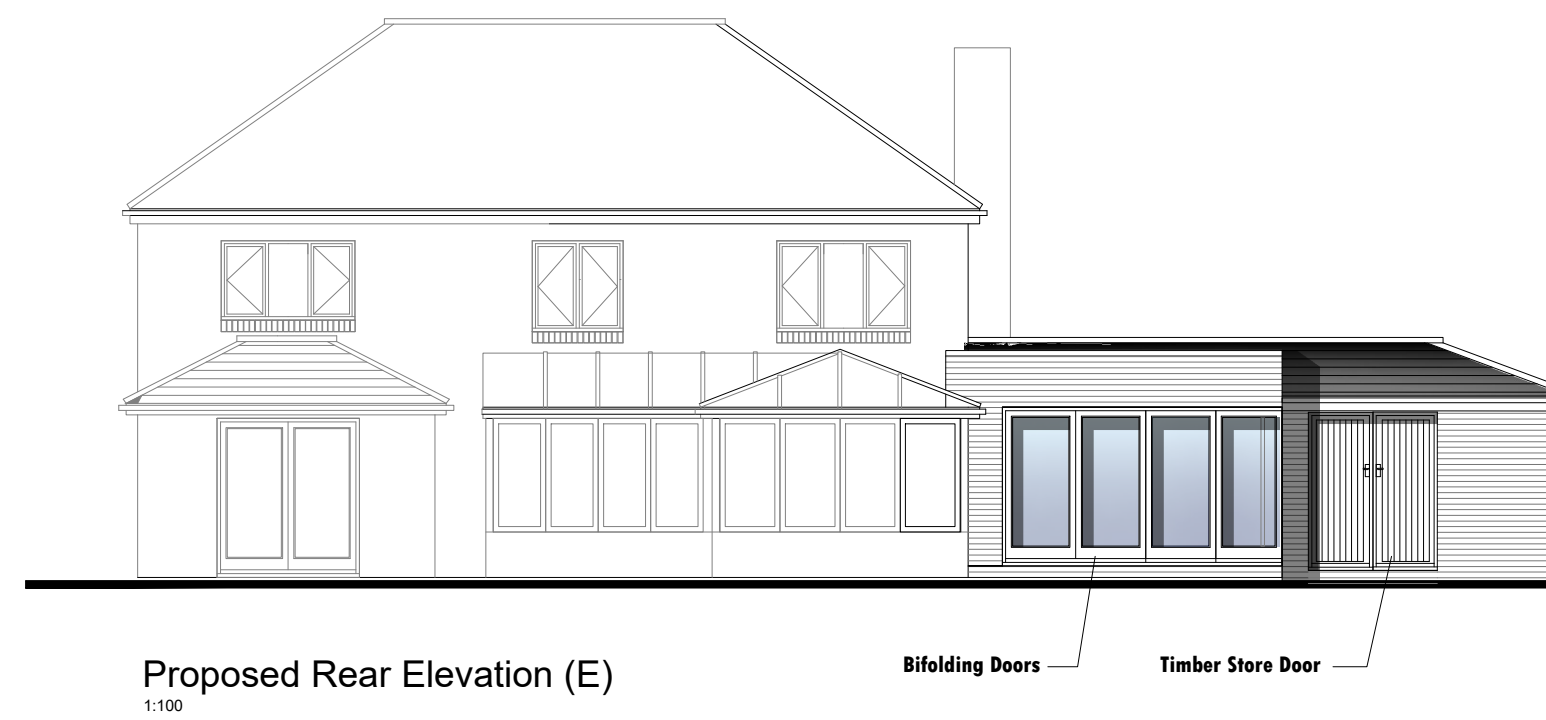
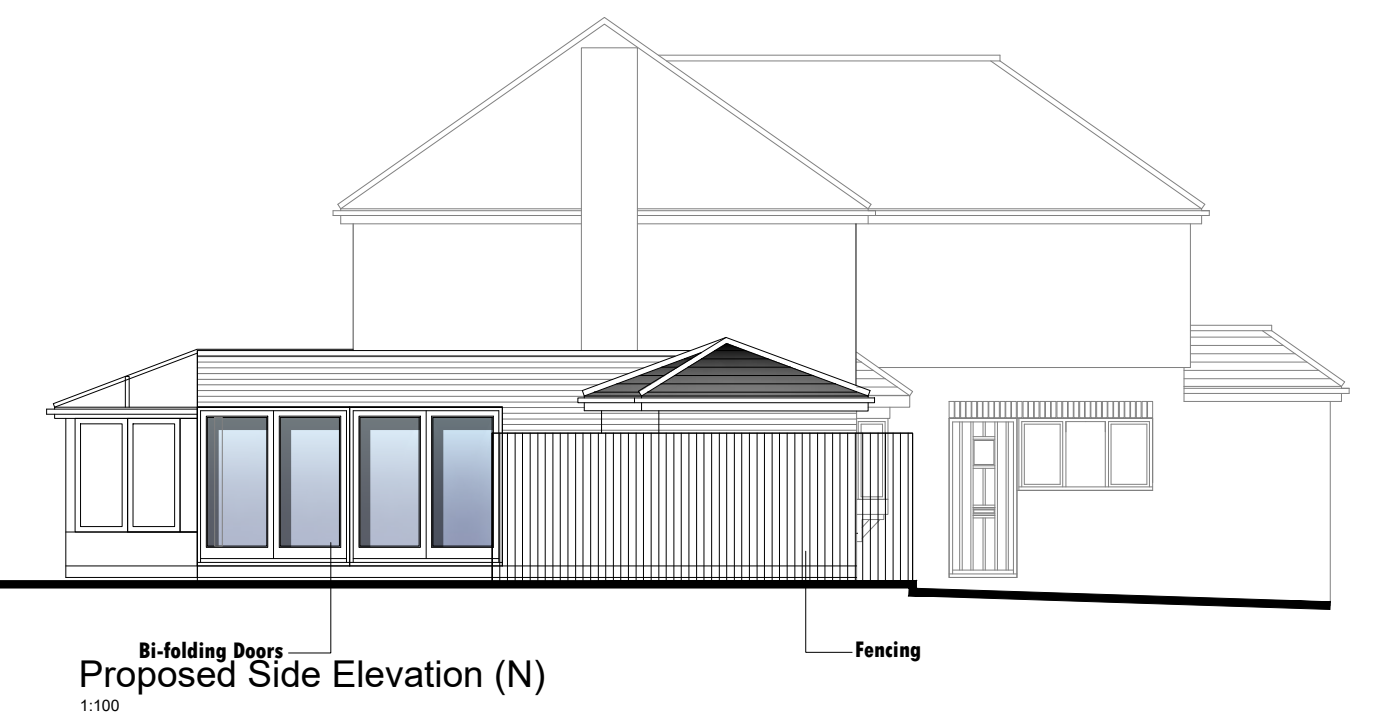
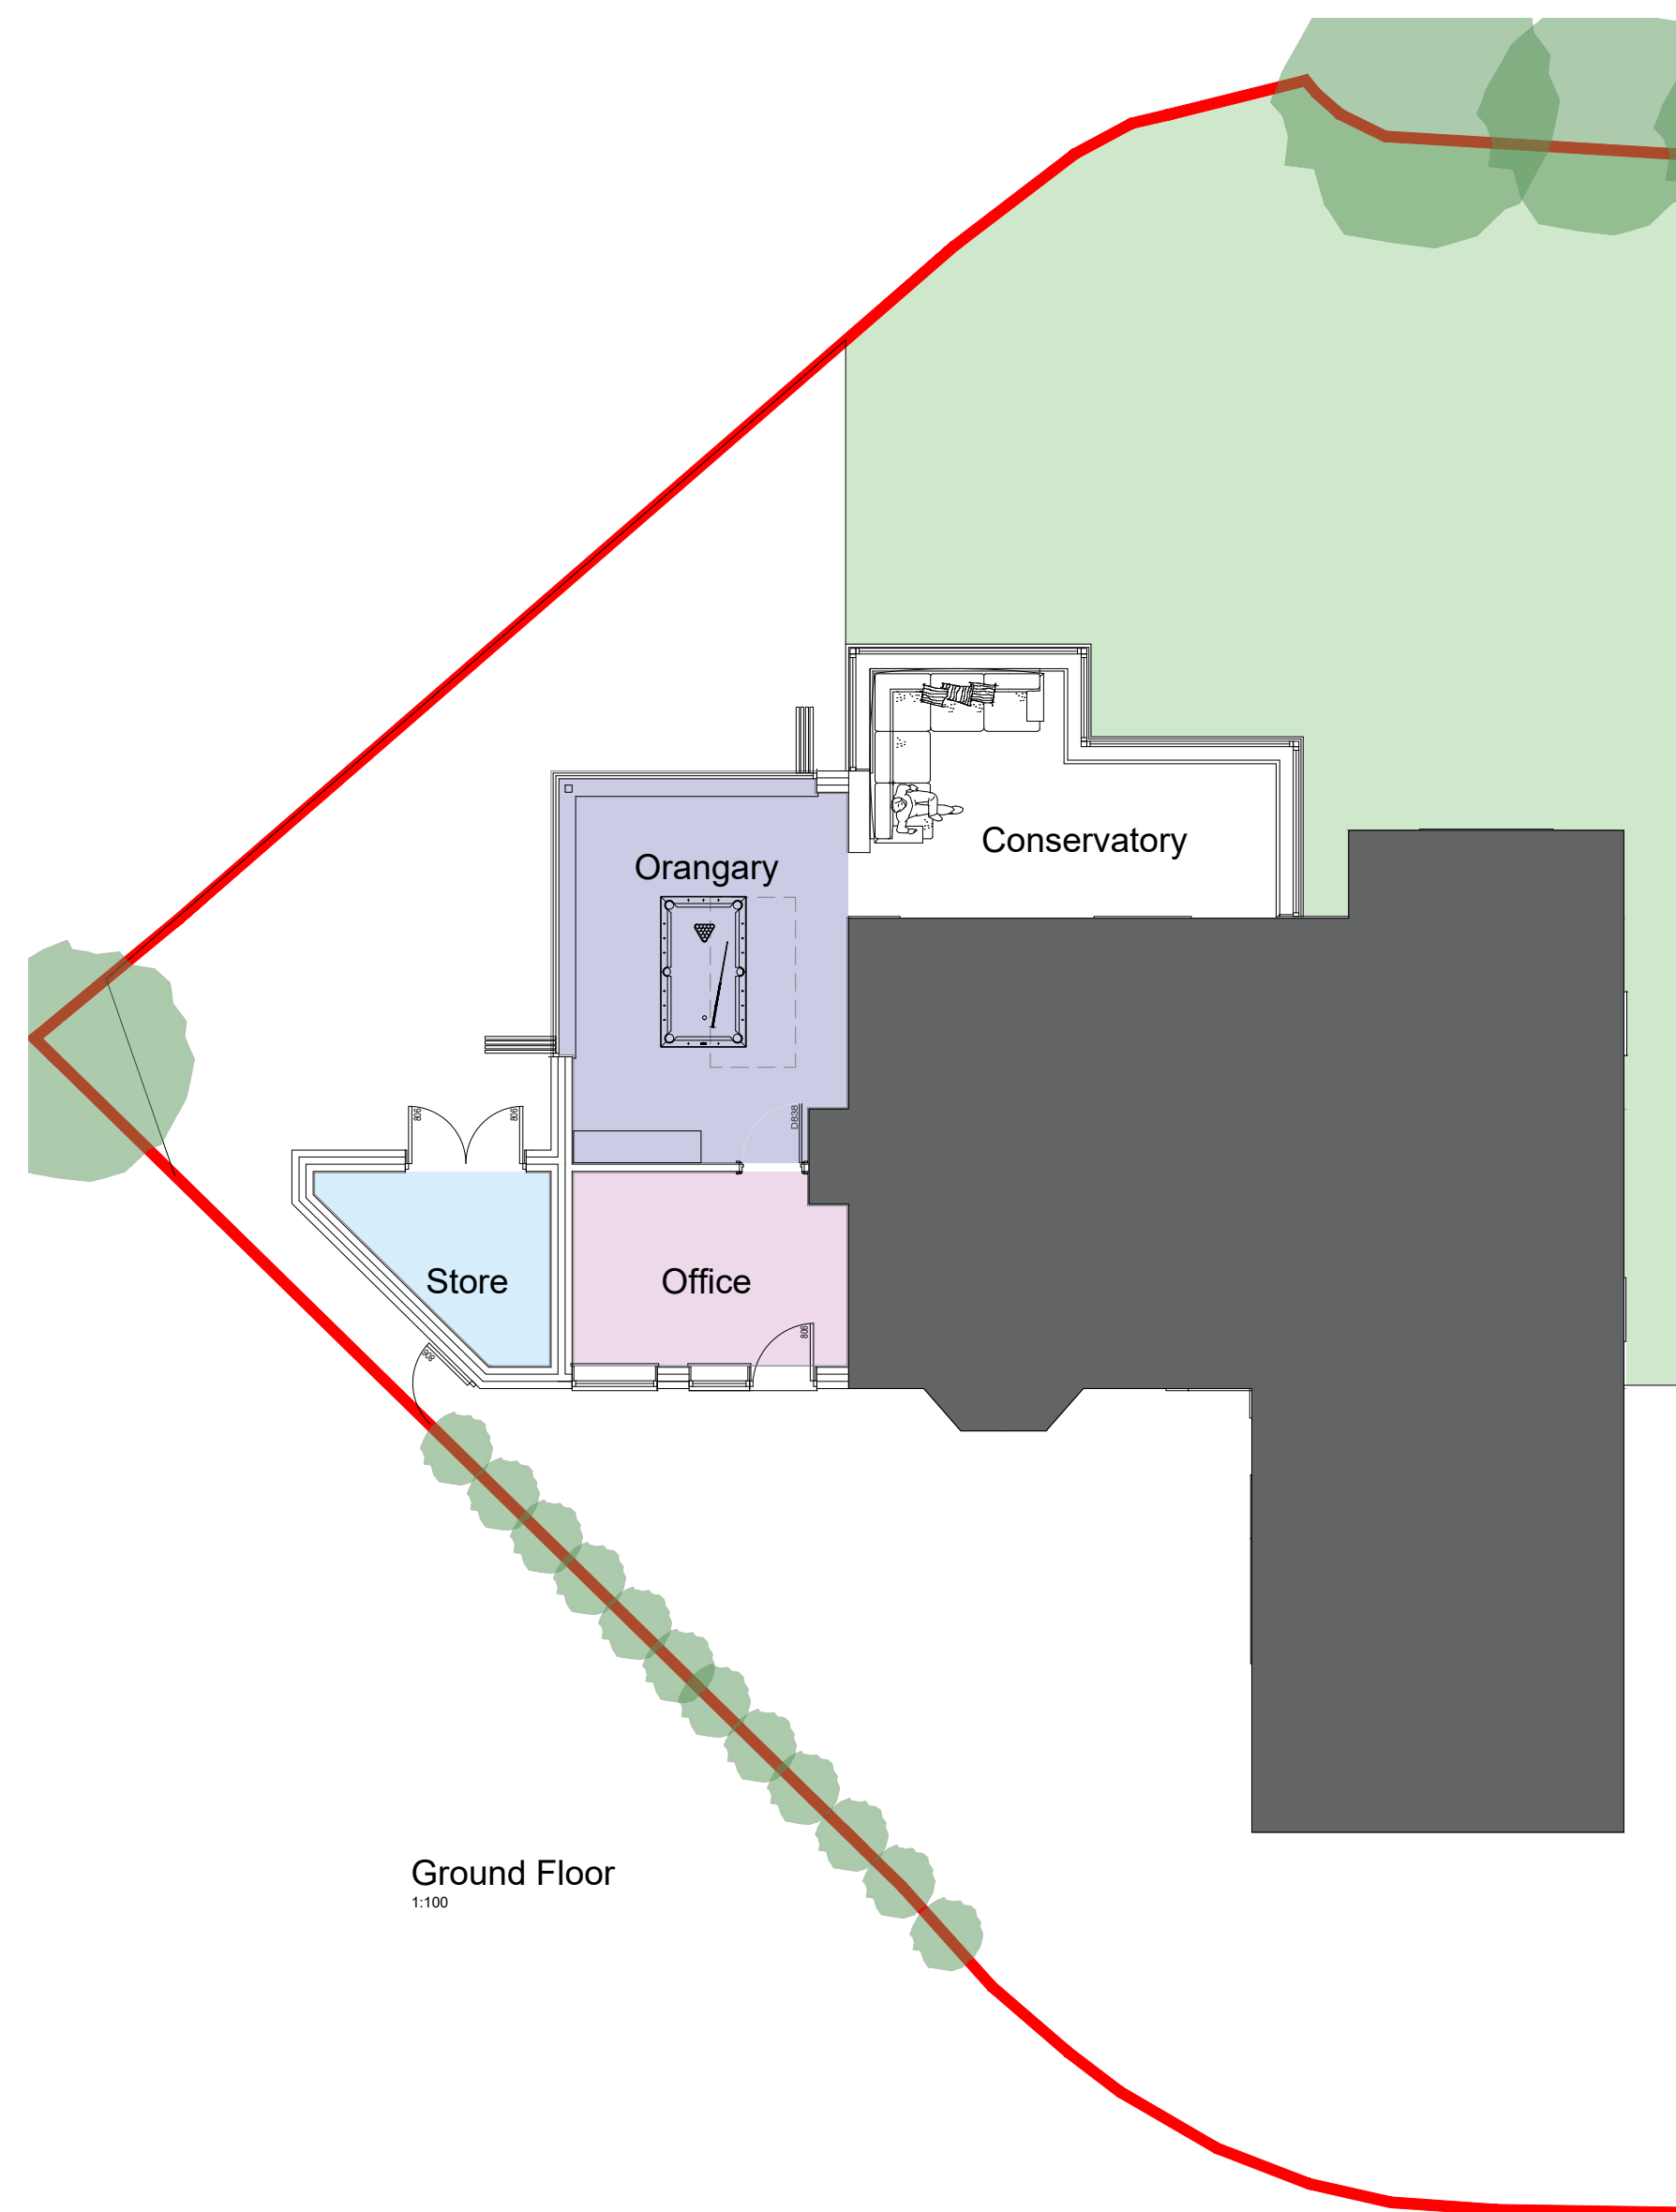


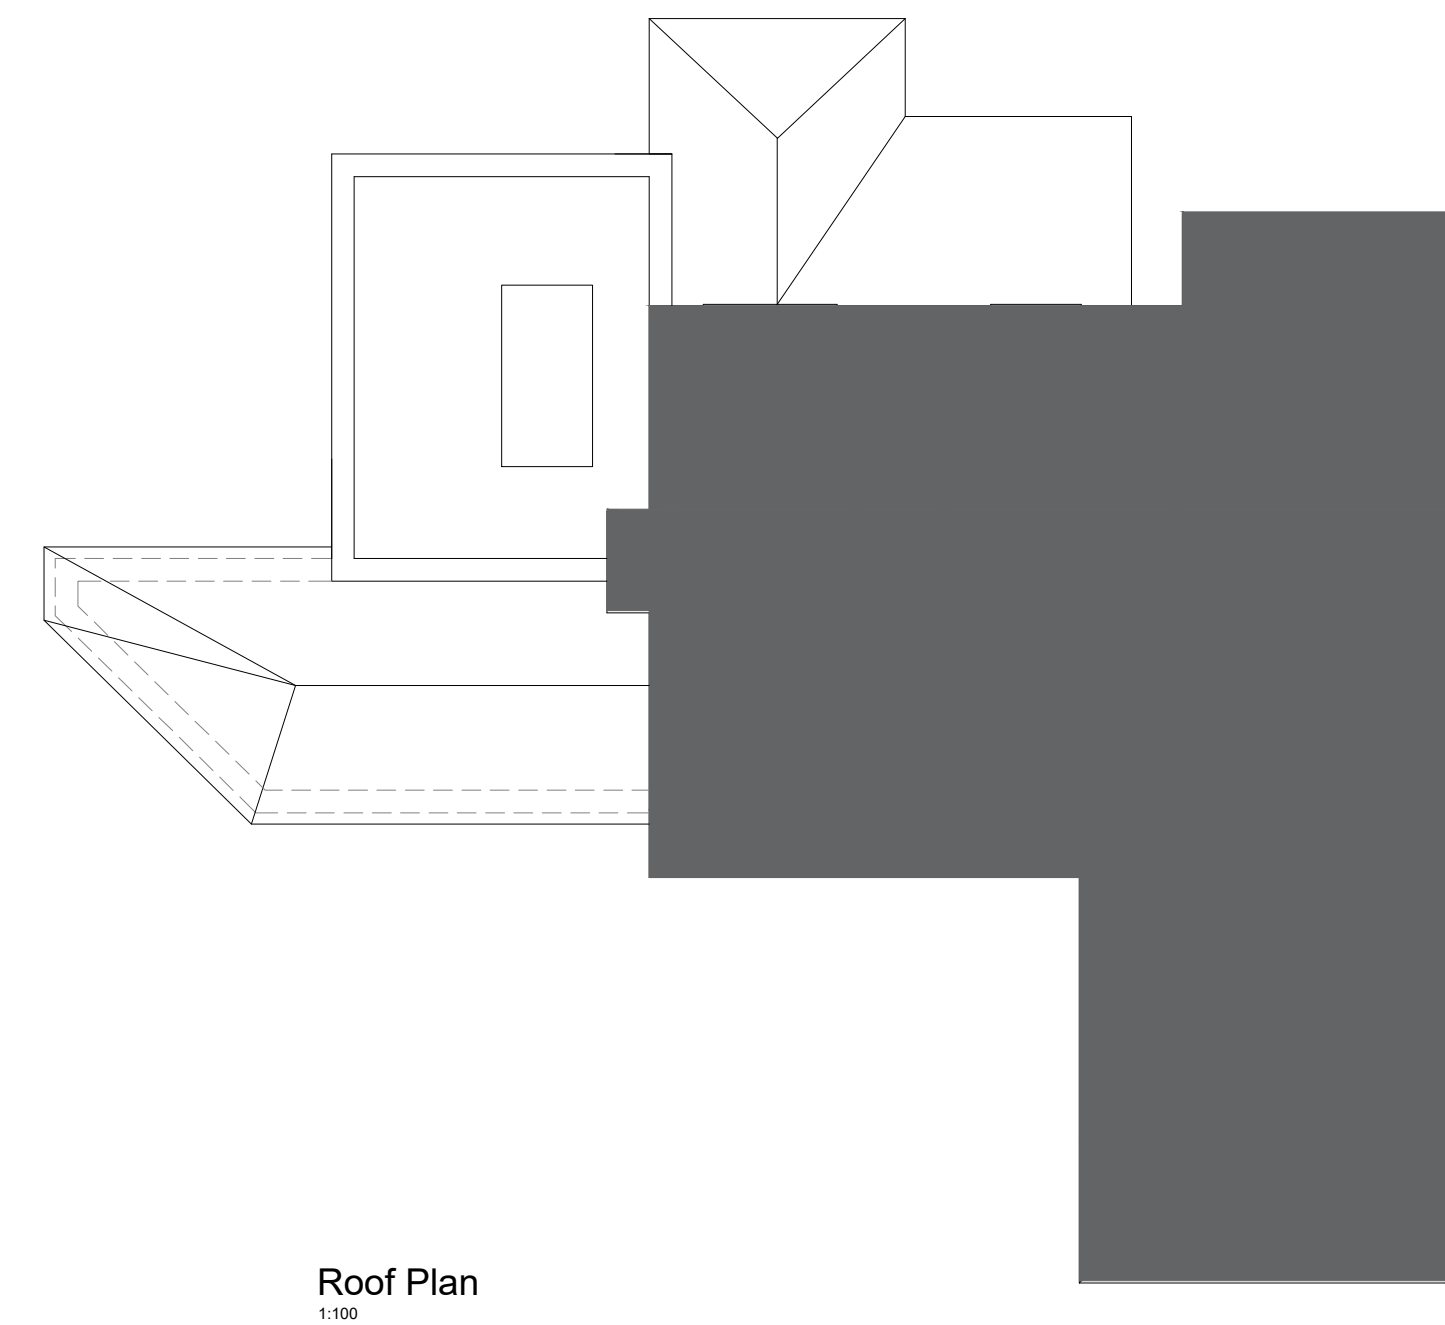

Solent Design Ltd
5 The Old Railway
Spring Garden Lane
Gosport
PO12 1FQ
tel: 02392 580745 mob: 07771 355742 e-mail: info@solentplans.com

SOLENT DESIGN.

PROJECT DESCRIPTION:
Replacement Tiles
DRAWING TITLE:
Existing and Proposed Plans and Elevations

ADDRESS: 4 Deanswood Drive
Waterlooville
PO7 7RR
CLIENT: Mr & Mrs Jurd
FIRST DRAWN: March 2021

DRAWING No: SD-T2104-01
REVISION: E
SCALE: 1:100
drawing status: Issued for Comment

