

© COPYRIGHT RESERVED 2026 

All dimensions to be checked on site prior to commencement of any construction works. Figured dimensions are to be used in preference to scaled dimensions.


Revision	Description	Date	DRAWN	

Project :

Land at Victoria Road
Waterlooville
Hampshire

Drawing Title :

Proposed Redevelopment
Townscape View

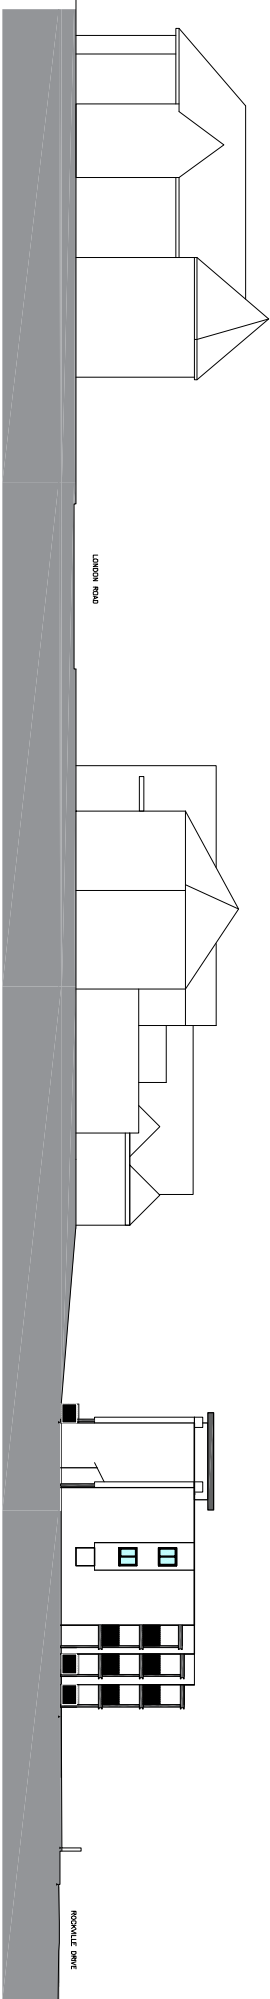

Proposed Development

Chris Flint Associates Ltd
CHARTERED SURVEYORS - PROJECT MANAGERS
DEVELOPMENT CONSULTANTS

Drawn By	Date	SHEET SIZE	Approved By	Date
CF	01/02/26	A3		

Drawing No.	Revision:	Scale:
CFA FULL 03		1-500

PLANNING

BEECHWOOD - 20 QUEENS ROAD - WATERLOOVILLE - P07 7SB
tel: 023 92 432484
Email: chrissyflintassociates@gmail.com