



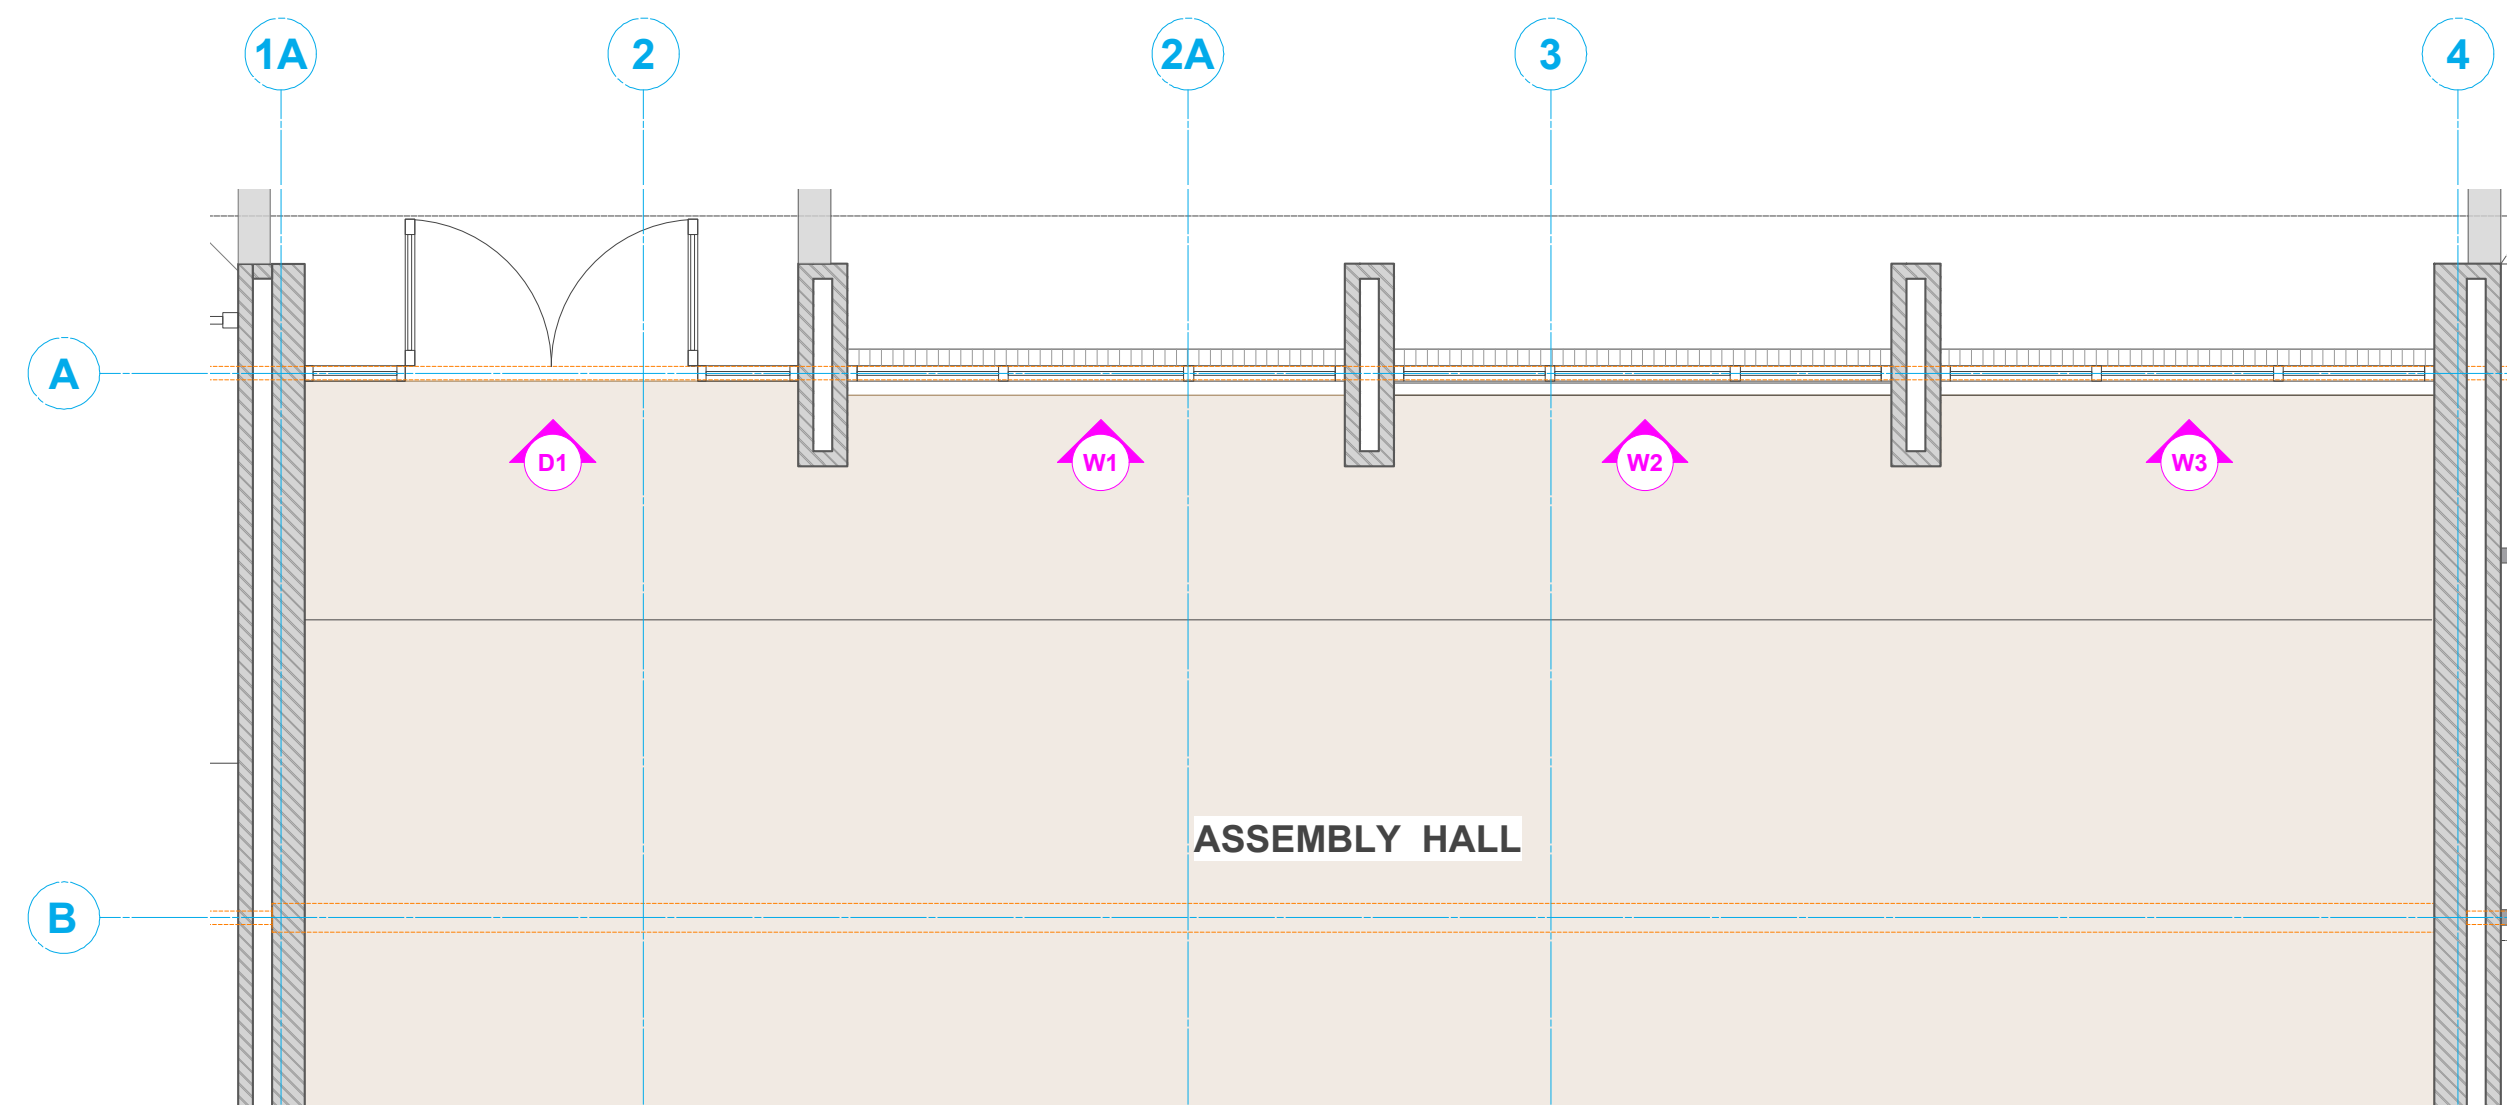

PLAN EXCERPT OF ASSEMBLY HALL

SCALE 1:50

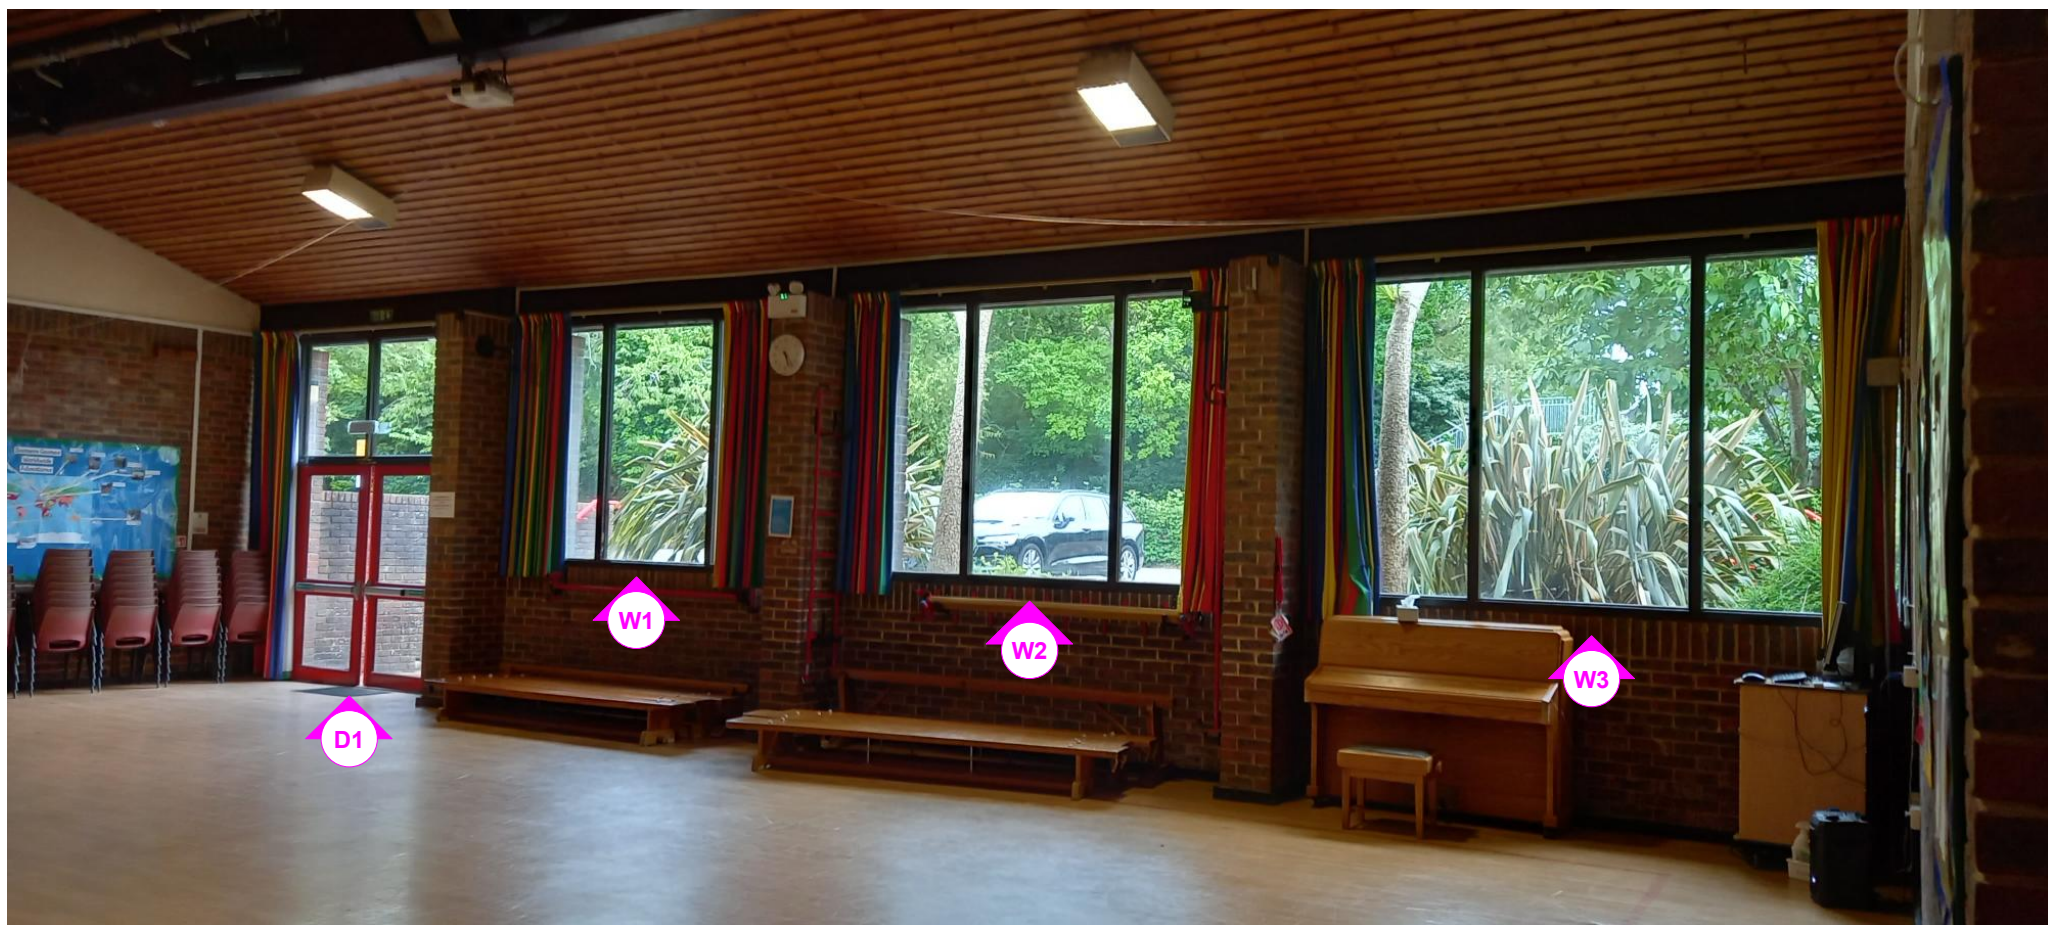

INTERNAL VIEW OF EXTERNAL GLAZED DOORS & WINDOWS 1, 2, 3



EXTERNAL VIEW



INTERNAL VIEW

D1

EXTERNAL GLAZED DOORS, SIDELIGHTS & FANLIGHT

O/A WALL OPENING SIZE (EXCLUDING WINDOW & DOOR FRAMES): 3266mm WIDE x 3266mm HIGH



W1

WINDOW 01

O/A WALL OPENING SIZE (EXCLUDING WINDOW FRAMES):
3280mm WIDE x 2105mm HIGH



W2

WINDOW 02

O/A WALL OPENING SIZE (EXCLUDING WINDOW FRAMES):
3280mm WIDE x 2105mm HIGH



W3

WINDOW 03

O/A WALL OPENING SIZE (EXCLUDING WINDOW FRAMES):
3260mm WIDE x 2105mm HIGH


IMPORTANT NOTE:

Solar control film (Solar Gard® LX 70 Solar Window Film, or equal & approved) to be applied to inside face of all areas of glazing to external windows (W1, W2 & W3) and external doors (D1).

Notes

- This drawing is © copyright Hampshire County Council 2016. No unauthorised reproduction of any kind is permitted.
- No Dimensions to be scaled from this drawing
- This map is reproduced from Ordnance Survey material with the permission of Ordnance Survey on behalf of the controller of Her Majesty's Stationary Office © Crown copyright. Unauthorised reproduction infringes Crown Copyright and may lead to prosecution or civil proceedings. (100019180), (2016)

rev	description	date	by
P1	PLANNING ISSUE	22.02.26	AT
T1	TENDER ISSUE	09.03.26	AT

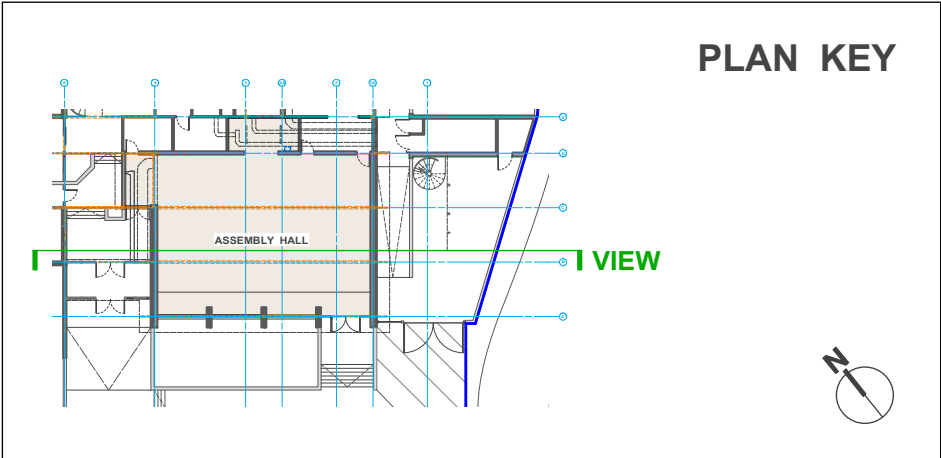

PLAN KEY

0 1m 2m

SCALE 1:50 @ A1

TENDER ISSUE

<div><div>Hampshire County Council</div></div>				<div>HCC Property Services, Three Ministers House, 76 High Street, Winchester SO23 8UL. tel: (01962) 847801</div>		<div><div>Property Services</div></div>	
<div>PROJECT</div> <div>Bosmere Junior School</div> <div>South Street</div> <div>Havant PO9 1DA</div>				<div>SHEET CONTENTS</div> <div>Hall Ventilation Improvements</div> <div>Assembly Hall Glazing</div> <div>Solar Control Film Proposals</div>			
<div>SCALE</div> <div>1:50 @A1</div> <div>1:100 @A3</div>		<div>DATE</div> <div>22.02.26</div>	<div>DRAWN</div> <div>AT</div>	<div>CHKD</div> <div>AT</div>	<div>DRAWING No.</div> <div>P14865-A-310</div>	<div>REVISION</div> <div>T1</div>	
				<div>FILE REF.</div> <div>Children's Services</div>			