



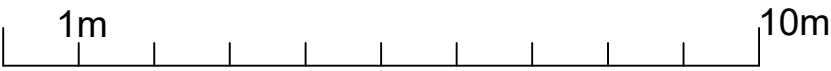


front (south) elevation

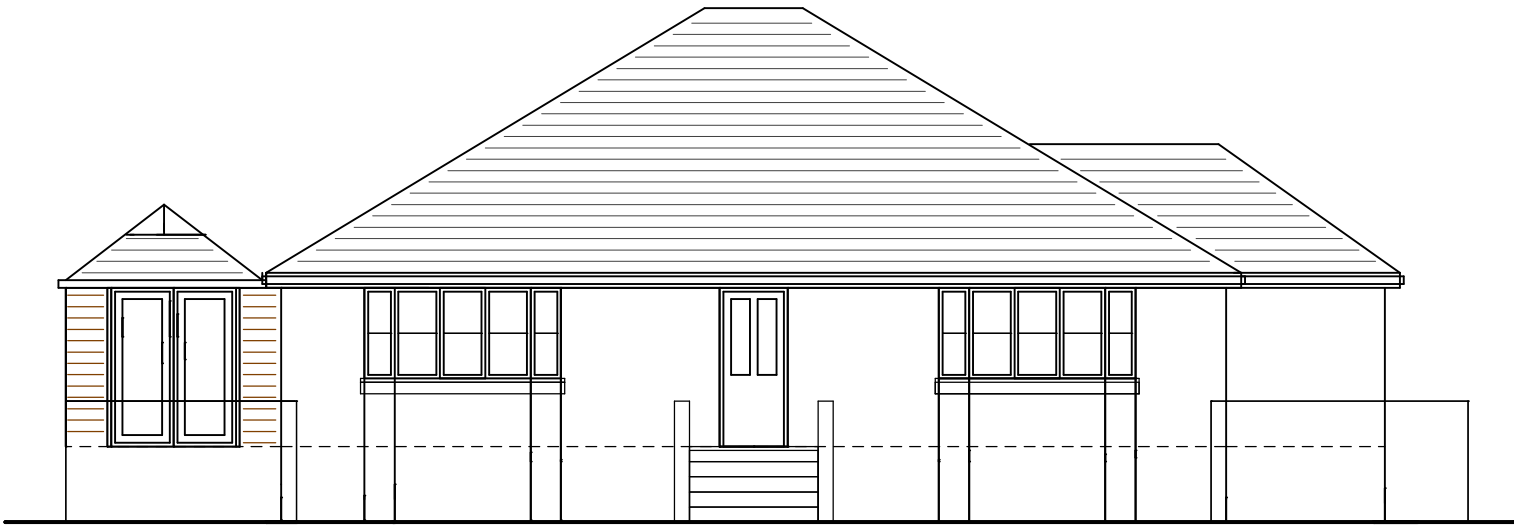

right side (east) elevation


PROPOSED ORANGERY TO SIDE ELEVATION
width 5.6m, projection 2.84m, hgt to eaves 3.2m, hgt to ridge 4.2m
brickwork to match property, light grey upvc frames, light weight
tiled roof, tile colour to match property, glass lantern

drainage to existing gully, boundary treatments to remain same

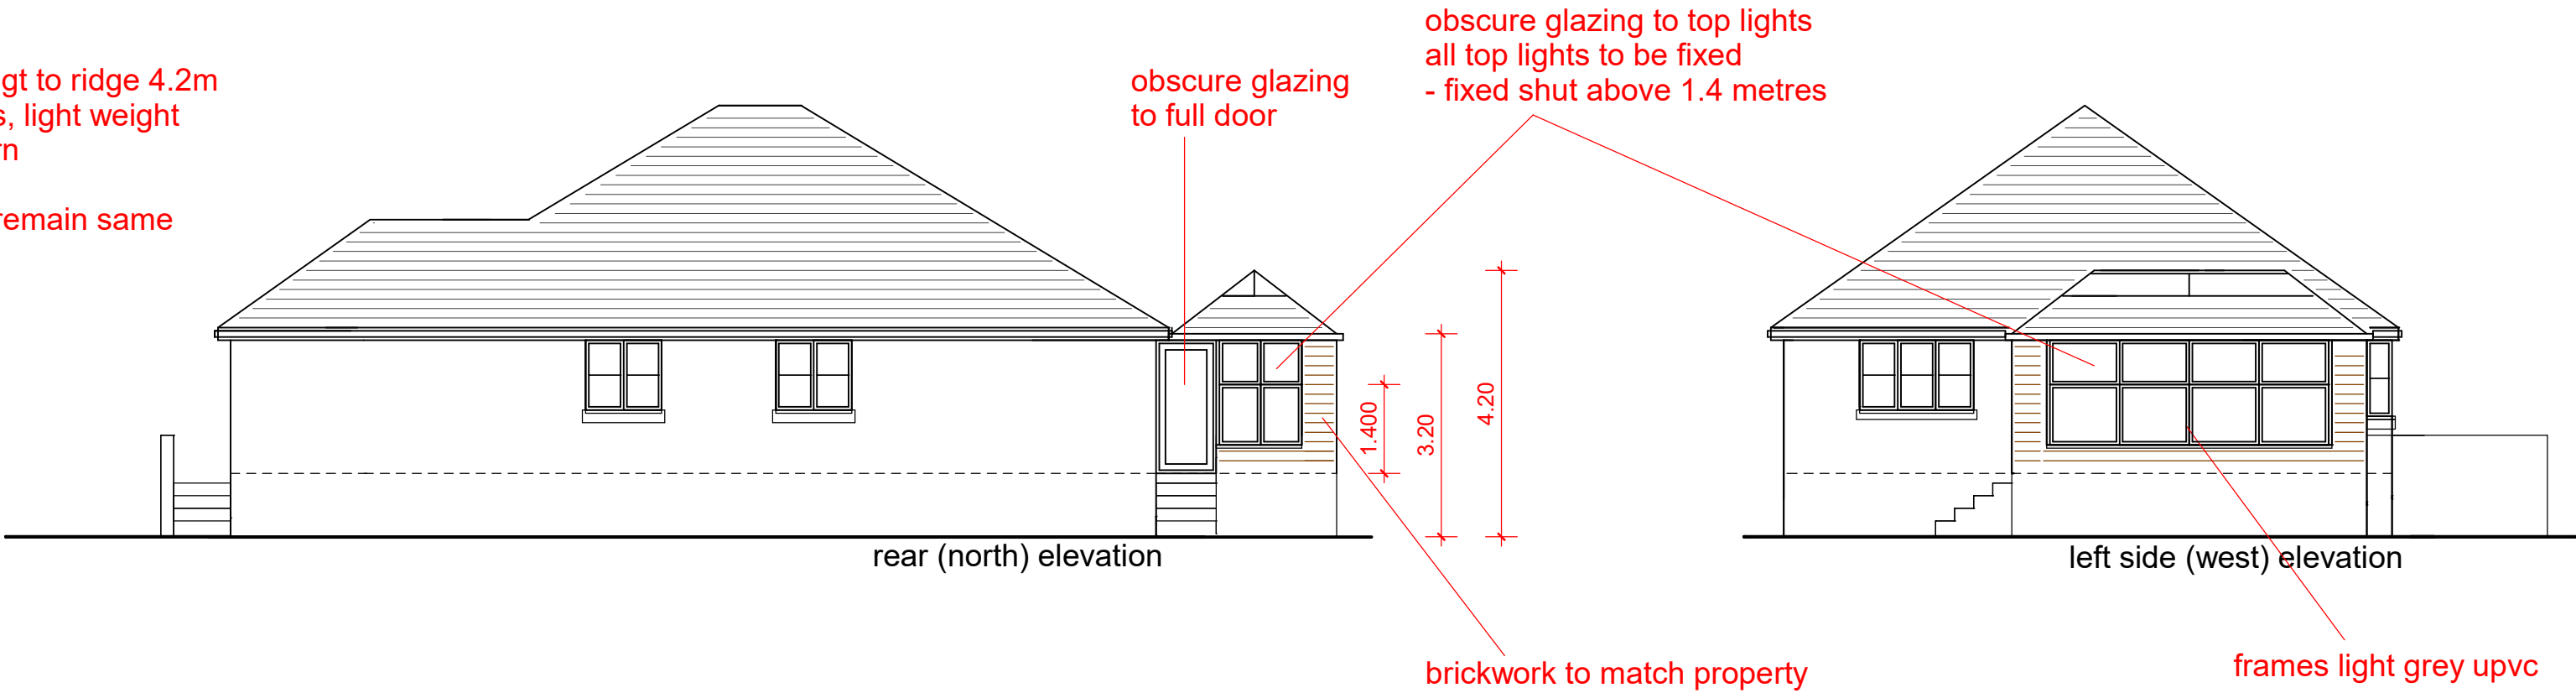


rear (north) elevation

left side (west) elevation

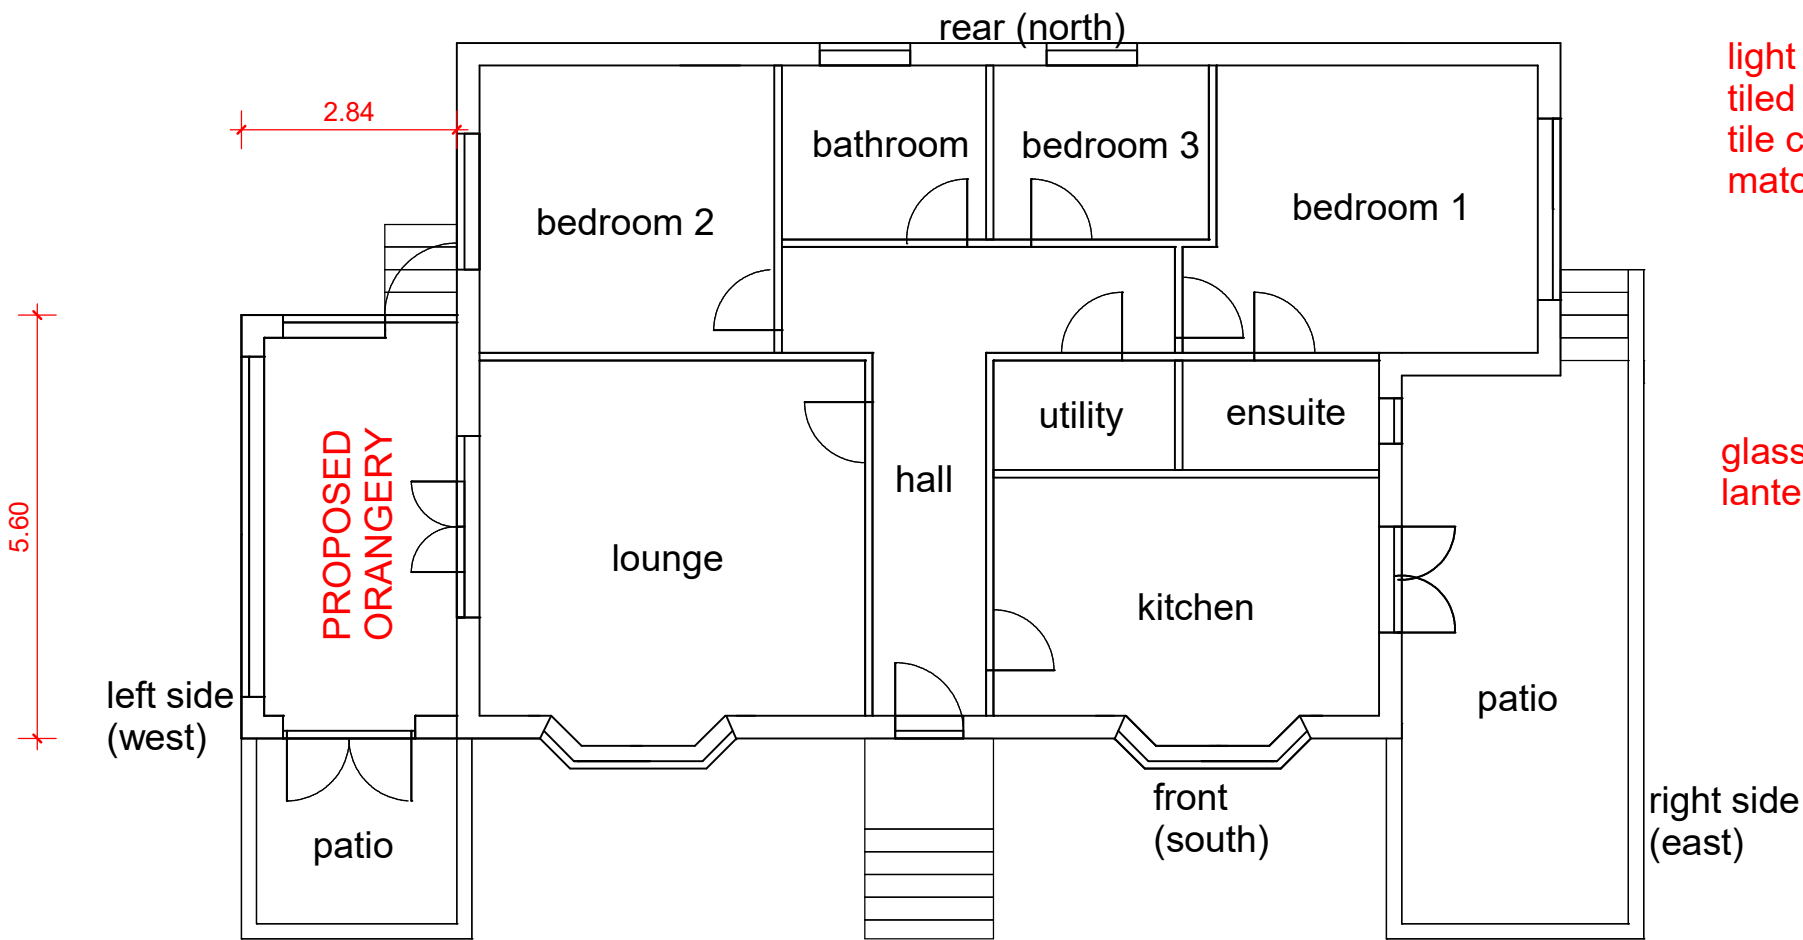

GROUND FLOOR LAYOUT

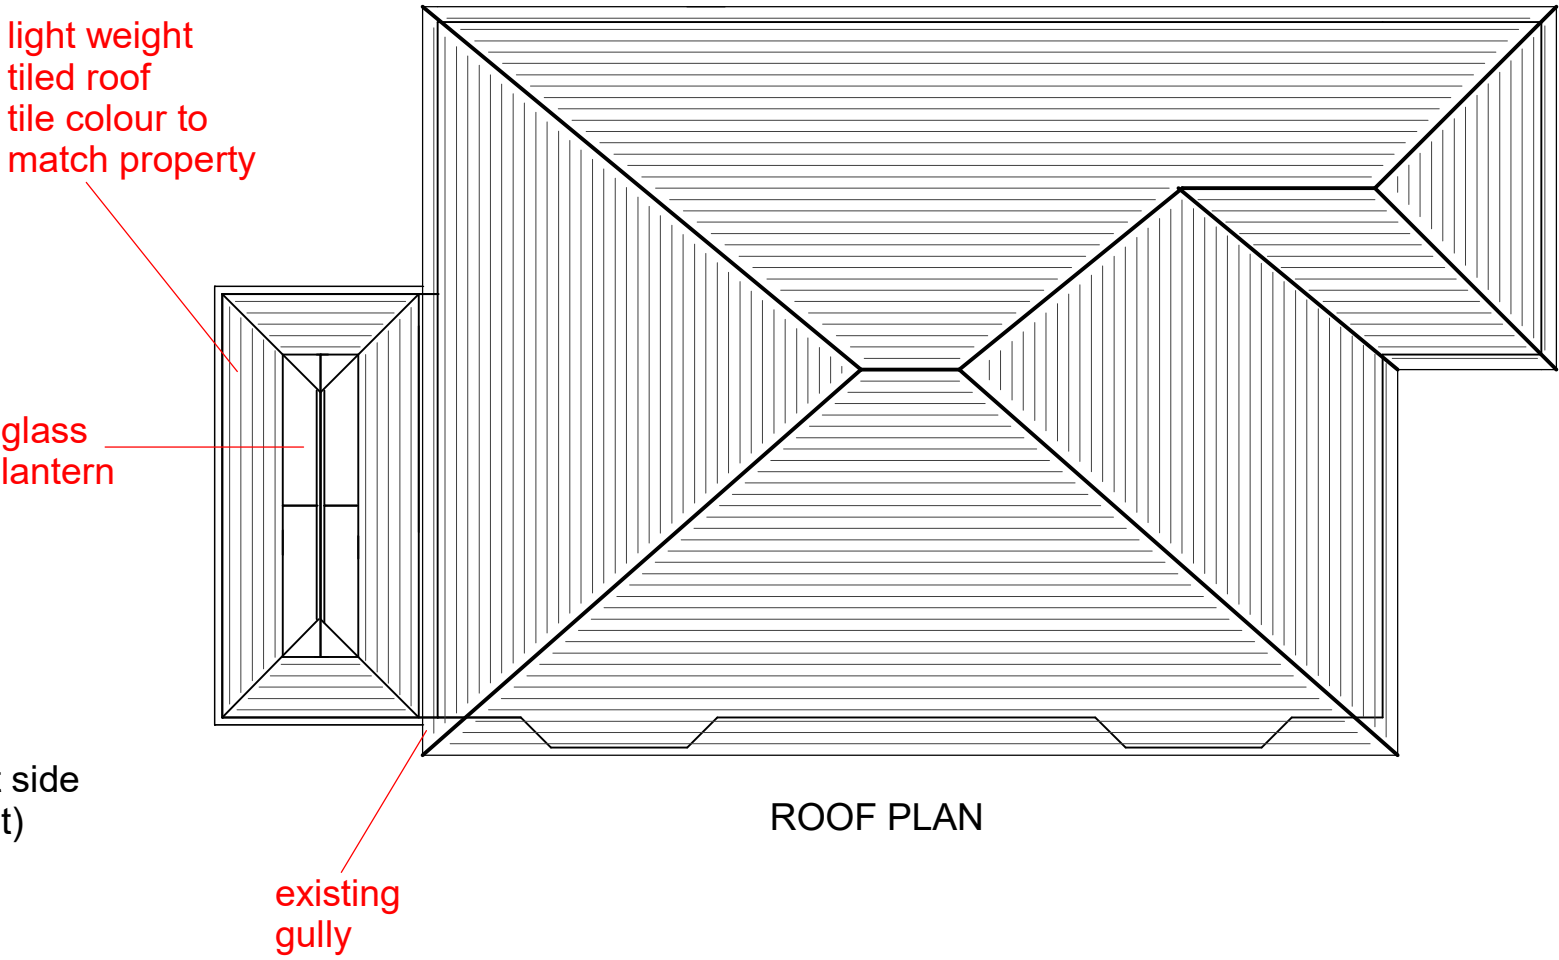

ROOF PLAN