



GENERAL NOTES

Use written dimensions only, do not scale from drawing. Use latest revision of all referenced information.

LAT 50.866823		LONG -0.983164	
---------------	--	----------------	--



A	12/06/2026	New BT Streethub Structure	AGJ	ADN
Rev	Date	Description	Drawn	Chkd



mitie





Drg Status	
PLANNING	
Cell No. & Name	
HAV-01	
Site Name & Address	
Pavement o/s Lidl, Somborne Drive, Havant, PO9 5AN	
Drawing Title	
SITE LOCATION MAPS	
Scale As Shown	Date 12/06/2026
Drawn By AGJ	Checked By ADN
Drawing Number	Revision
001	A

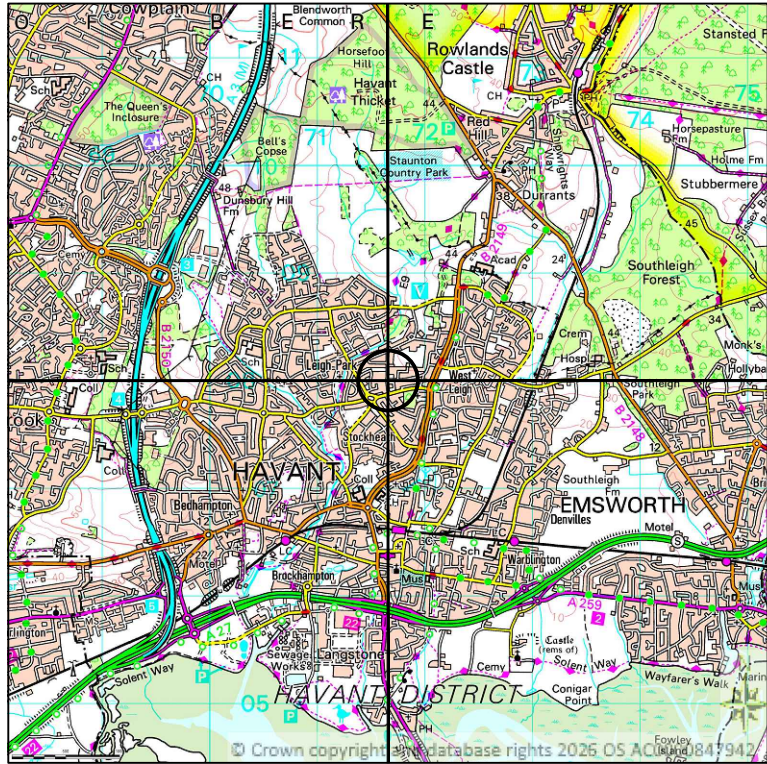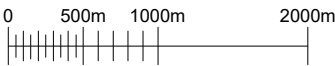

SITE LOCATION
SCALE 1:50000

Ordnance Survey map extract based upon Landranger map series with the permission of the controller of His Majesty's Stationery Office.
Mitie licence no. 100047474.
Crown copyright.

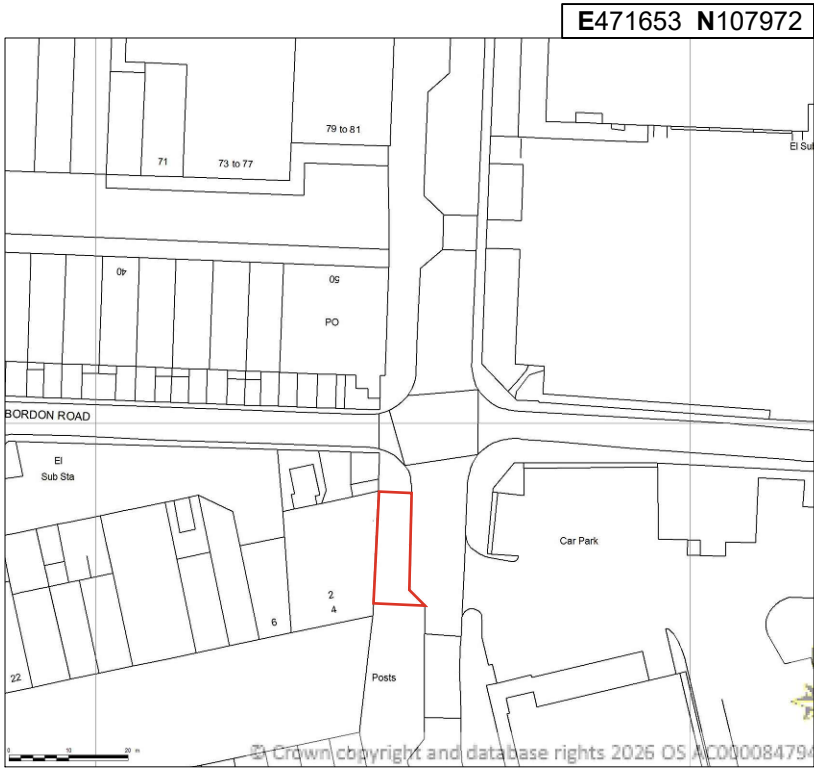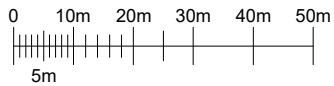

DETAILED SITE LOCATION
SCALE 1:1250

Ordnance Survey map extract based upon Landranger map series with the permission of the controller of His Majesty's Stationery Office.
Mitie licence no. 100047474.
Crown copyright.