


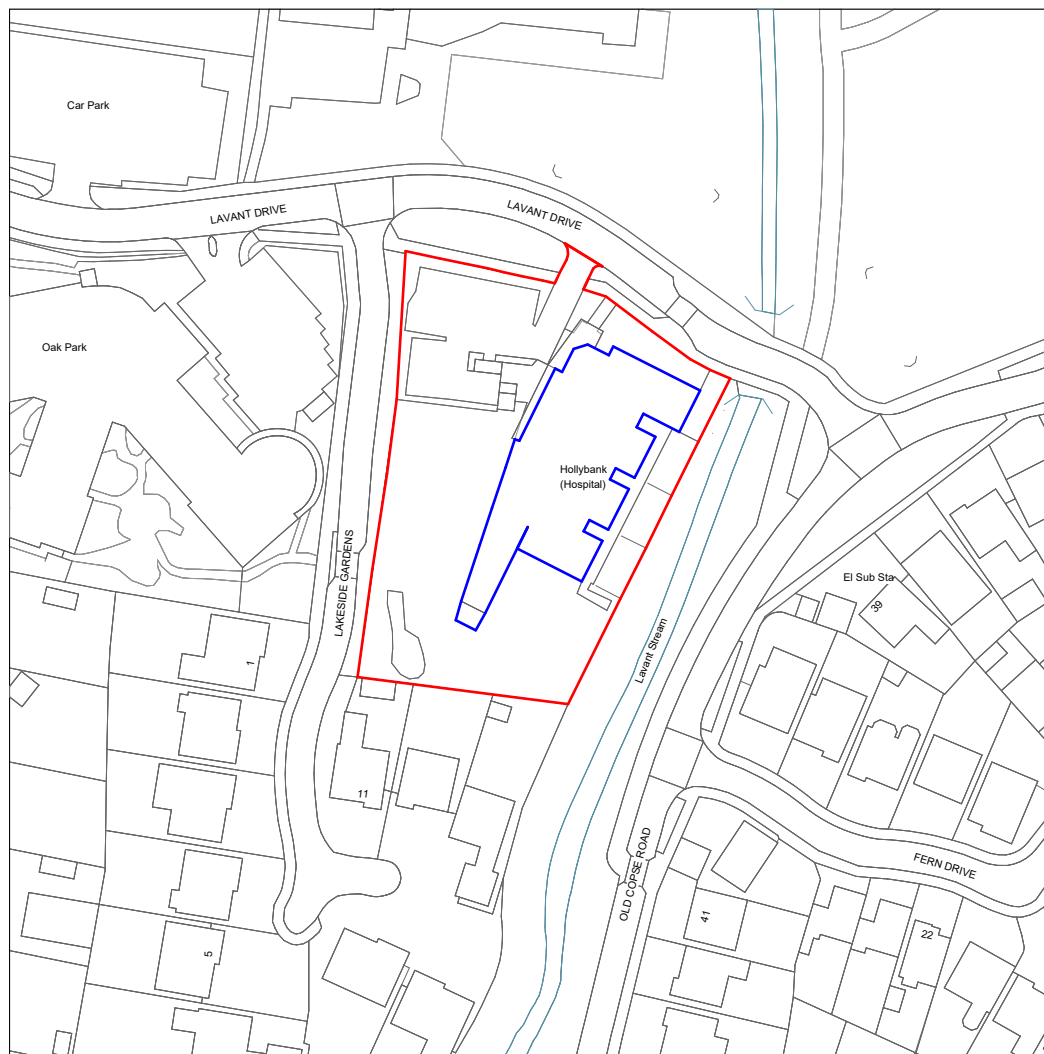

Contains OS data (c) Crown copyright and database rights 2026 OS (AC0000871051).

Location Plan	
<p>SITE</p> <p>Hollybank Hospital, 10 Lavant Drive, Havant, PO9 2AW PO9 2AW</p> <p>Land Area 3065m² ; 0.3 Ha</p>	<p>N</p> <p>SCALE 1:1250</p> <p>5m 10m 15m 20m 25m</p>
PlanningMapsUK OS MasterMap Topography / 2026-06-09	CAD TOPOGRAPHY FILE planningmapsuk.co.uk / generated 2026-06-09

Hampshire and Isle of Wight
Healthcare NHS Foundation
Trust

Capital Projects, Hawthorne
Lodge,
Moorgreen Hospital
Botley Road, West End, SO30 3JB

Telephone: 023 8047 5766
Fax: 023 8047 5799

Client	HIOWH-Hollybank Hospital, 10 Lavant Drive, Havant, PO9 2AW PO9 2AW		
project	358 Mesh Security Fence		
title	Location Plan		
scale	paper	drawn	checked
1 : 1250	A4	JS	GR
date	Project no.	dwg. no.	rev. no.
10/6/2026	V100	A100	