


Location Plan

Site Address: 30, Broadlands Avenue, Waterloo, PO7 7JE

Date Produced: 06-Jul-2026

Scale: 1:1250 @A4

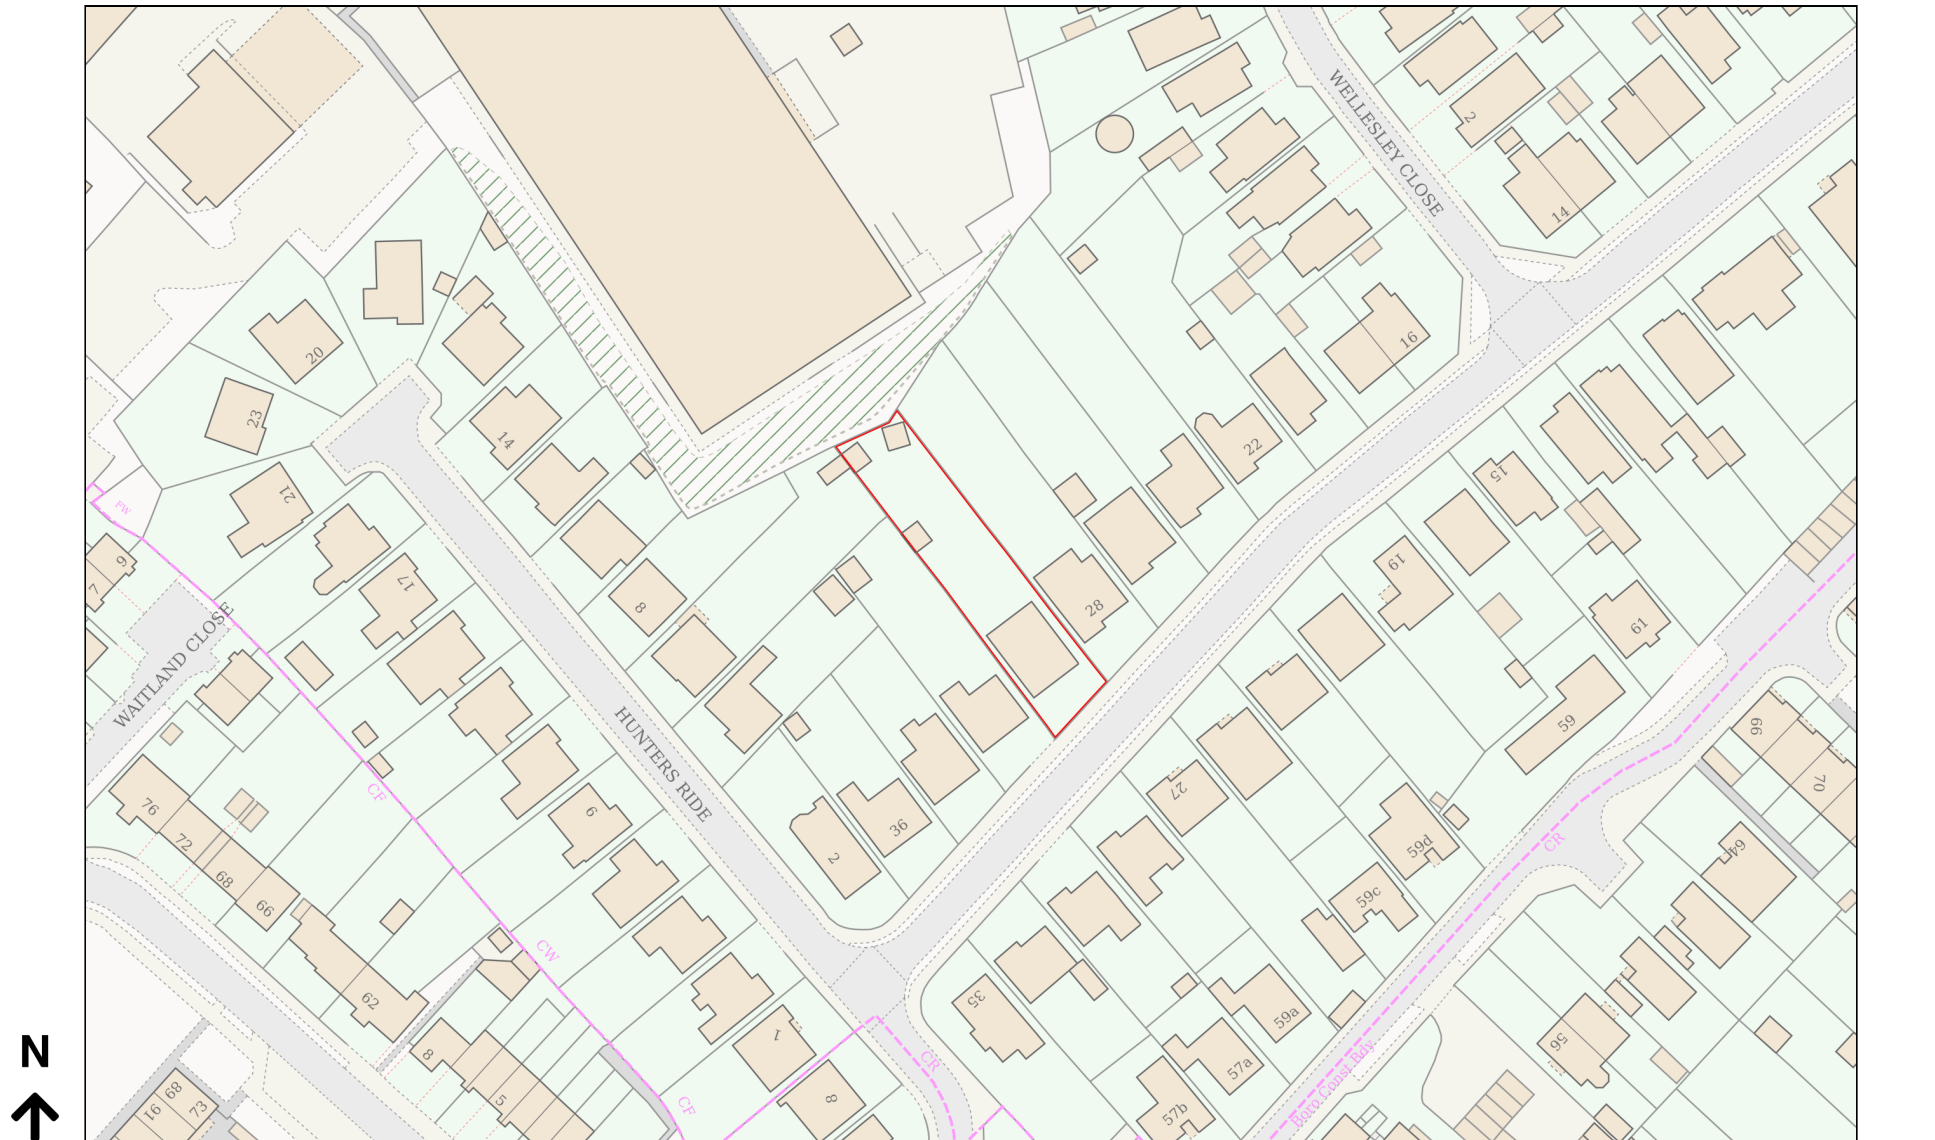

Planning Portal Reference: PP-15059067v1

0 50
Metres