Figured dimensions only are to be used. All dimensions to be checked onsite. Differences between drawings and between drawings and specification or bills of quantities to be reported to the PRC Group.

© The copyright of the drawings and designs contained therein remains vested in the PRC Group

Revisions: Drawn/Chkd: Date:

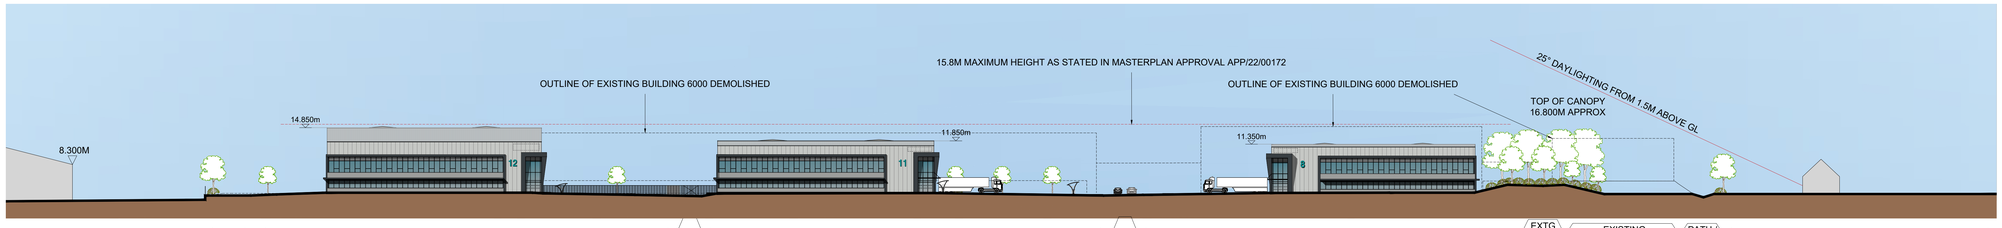

PROPOSED SECTION A-A

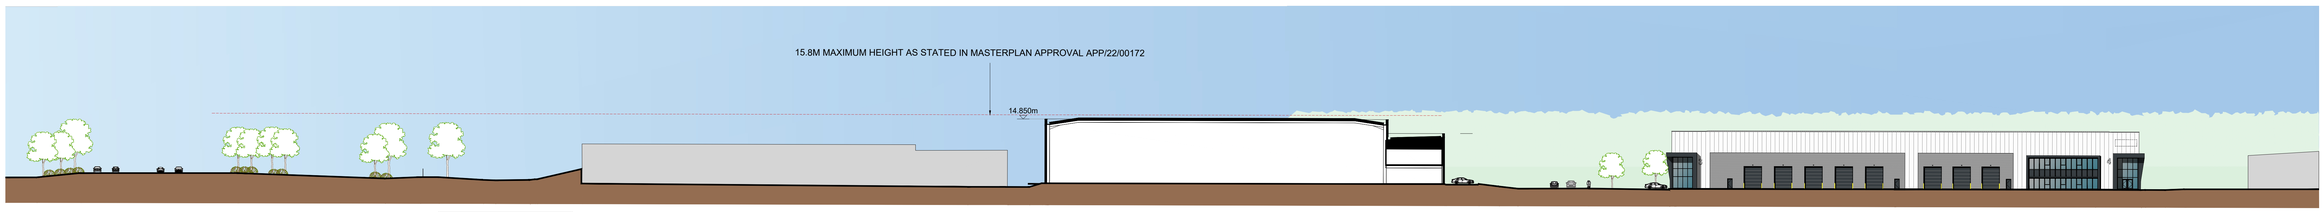

PROPOSED SECTION B-B

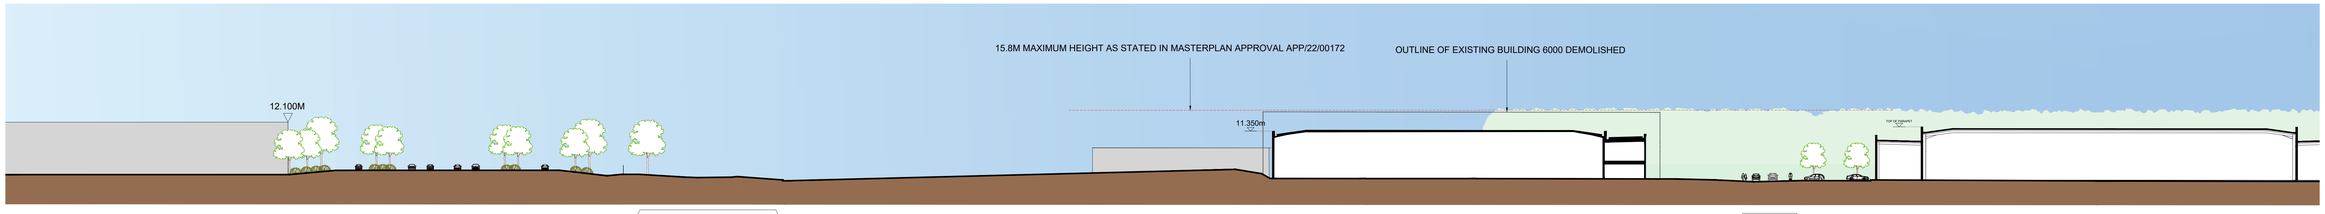

PROPOSED SECTION C-C

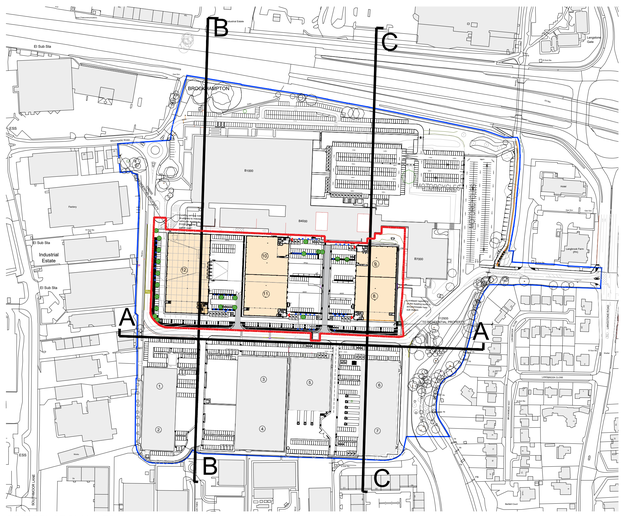

REFERENCE PLAN NTS

0 10 20 30 40 50m
Scale 1:500

Architecture
Landscape
Town Planning
Masterplanning
Urban Design

London 0203 5953540
info@prc-group.com

Milton Keynes 01908 305246
prc-group.com

Client: HAVANT SARL

Project: LANGSTONE PHASE 3A / 3B

Drawing Title: PROPOSED SITE SECTIONS

Job No: 11747 Project Stage: PL Status: PLANNING
First Issue Date: MAY 26 Scale @A2: 1:500 Lead/Checked: ME

Project	Originator	Zone	Level	Type	Role	Drg No	Rev
-	-	-	-	-	-	018	-

BIM File Name: