


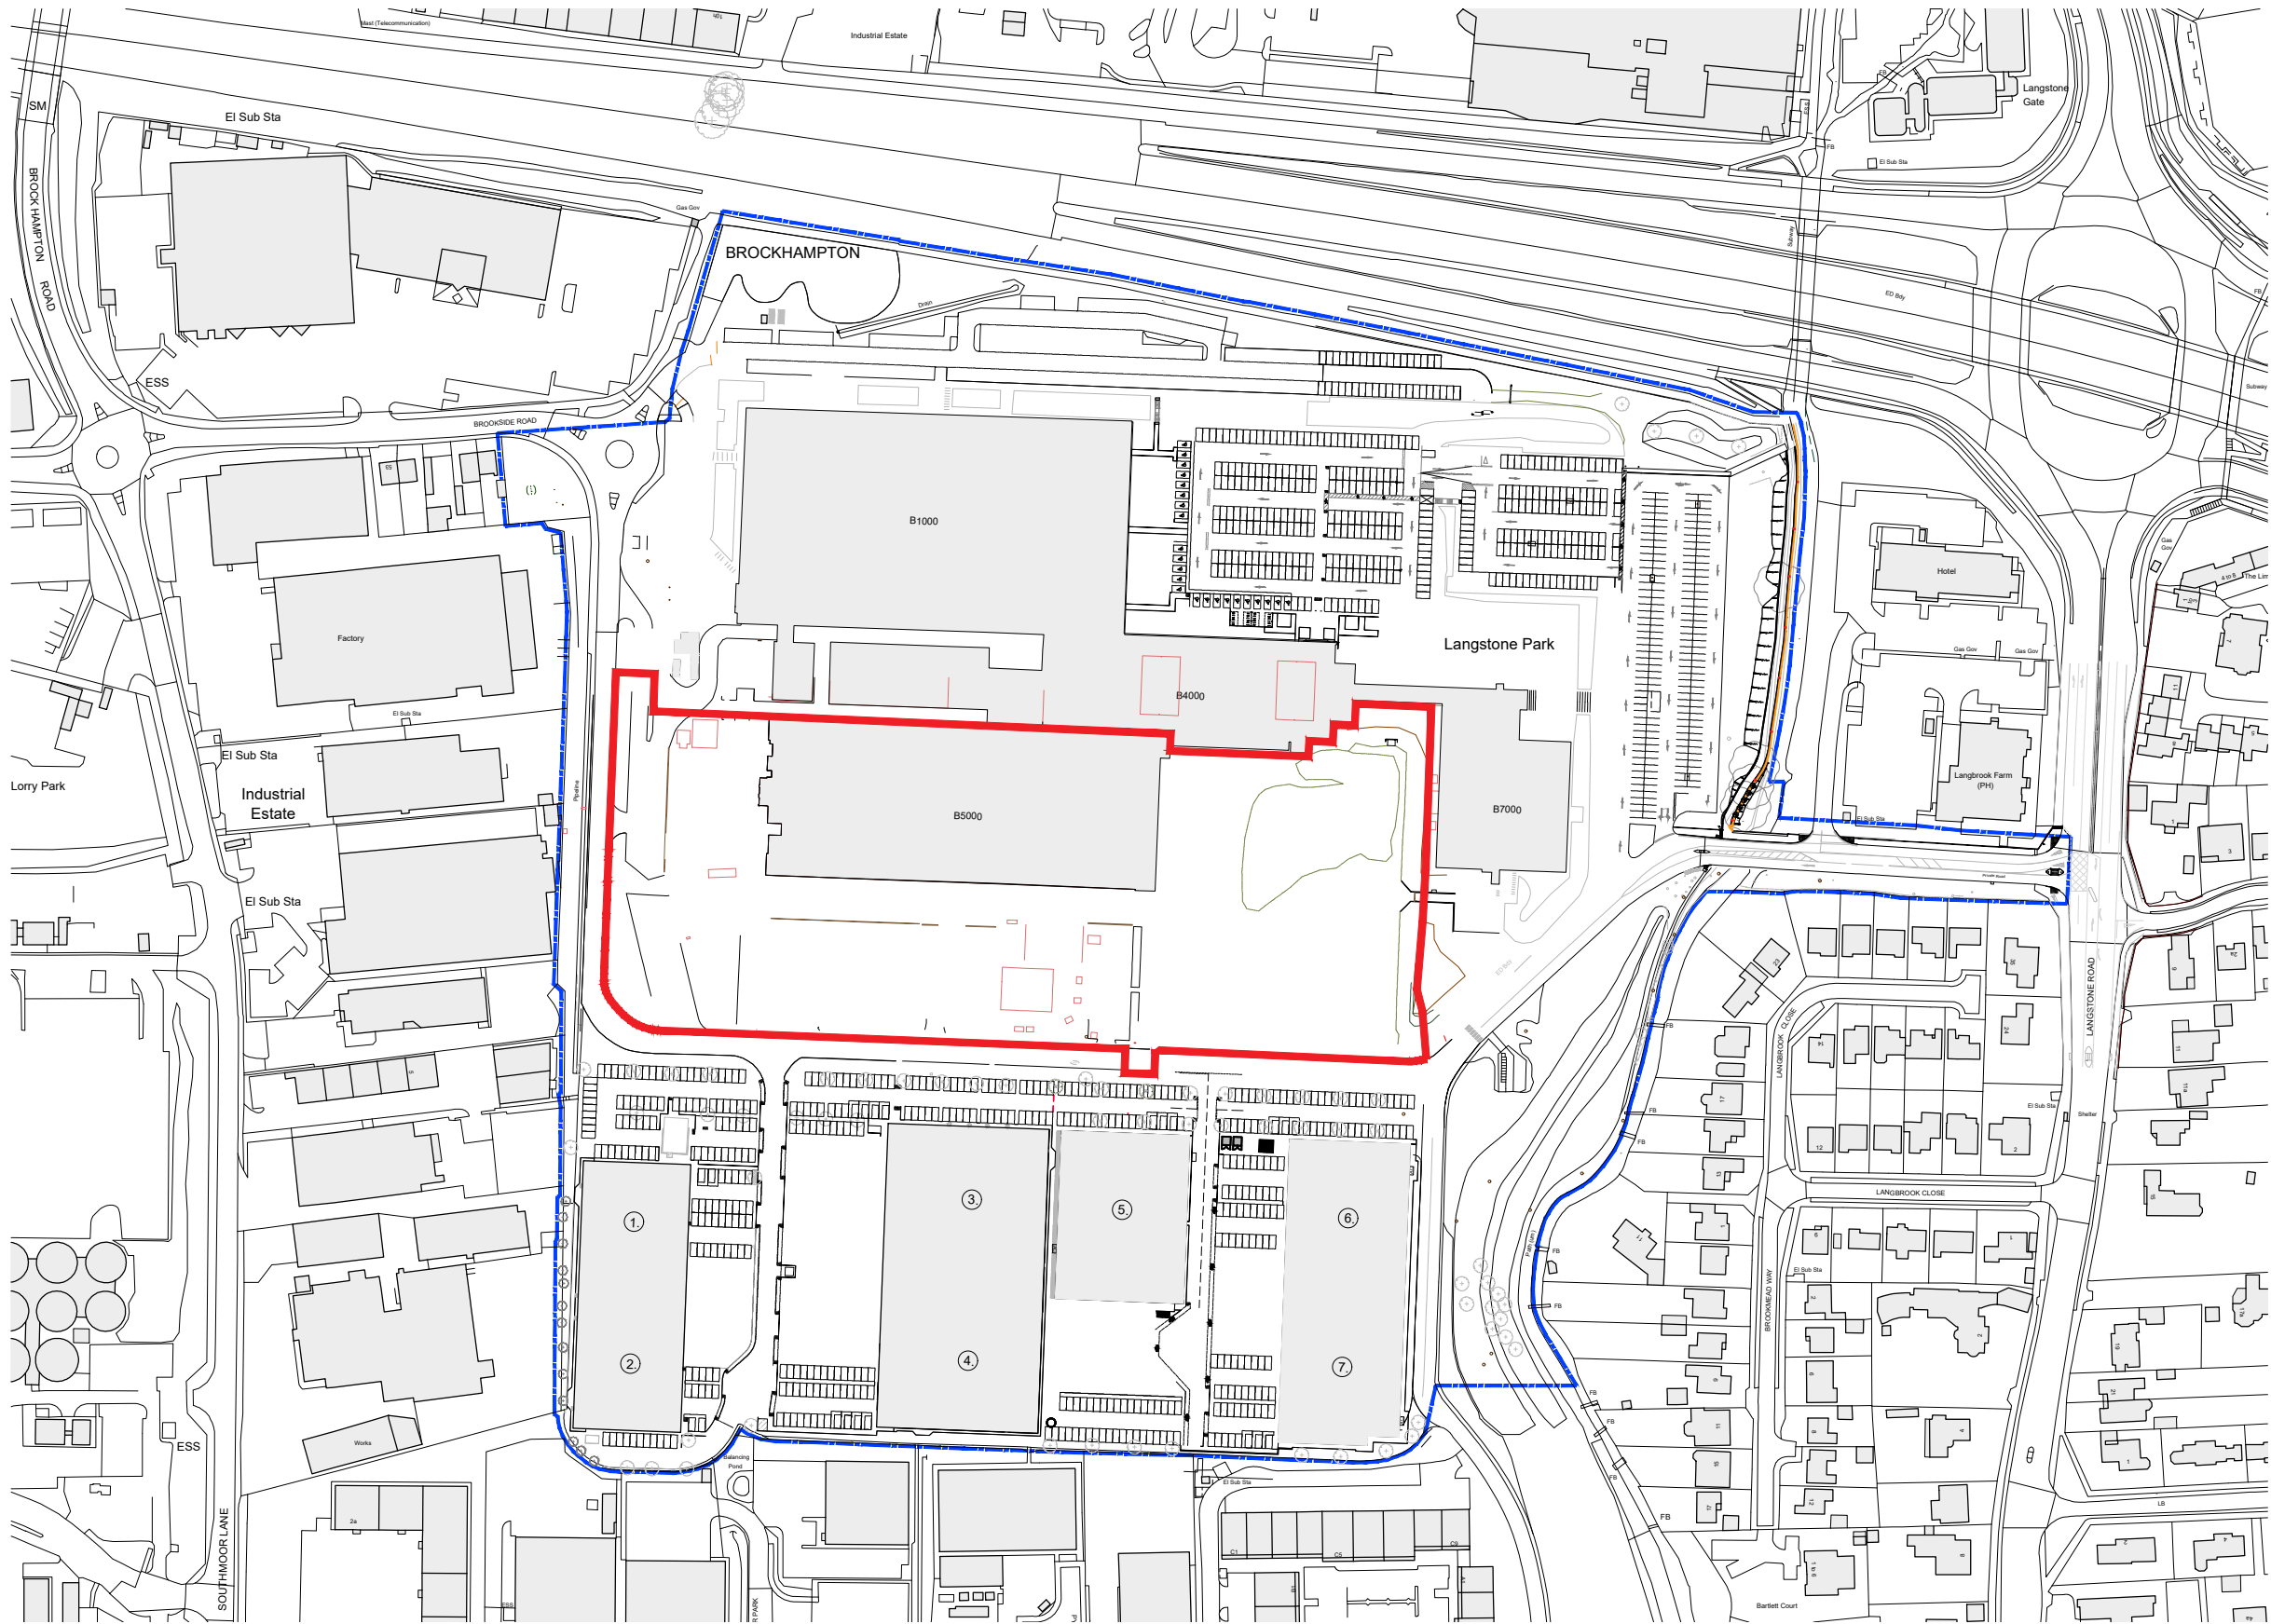

PHASE 3A/3B BOUNDARY
EXISTING BUILDING

Milton Keynes 01908 305246
London 0203 5953540
prc-group.com
info@prc-group.com

Architecture
Landscape
Town Planning
Masterplanning
Urban Design

Revisions: Drawn/Chkd: Date:

Client: HAVANT SARL
Project: LANGSTONE PHASE 3A / 3B
Drawing Title: SITE LOCATION PLAN

Job No: 11747 Project Stage: PL Status: PLANNING
First Issue Date: MAY 26 Scale: @A3 1:2500 Lead/Checked: ME
Project: Originator: Zone: Level: Type: Role: Drg. No: Rev:
- - - - - 001 -
BIM File Name:

