Figured dimensions only are to be used. All dimensions to be checked onsite. Differences between drawings and between drawings and specification or bills of quantities to be reported to the PRC Group.

© The copyright of the drawings and designs contained therein remains vested in the PRC Group

Revisions: Drawn/Chkd: Date:

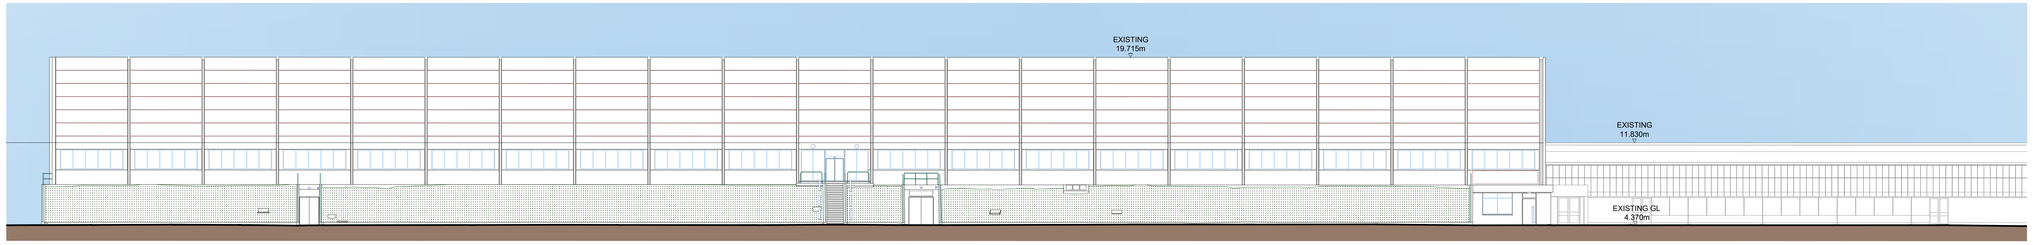

EXISTING SECTION A-A

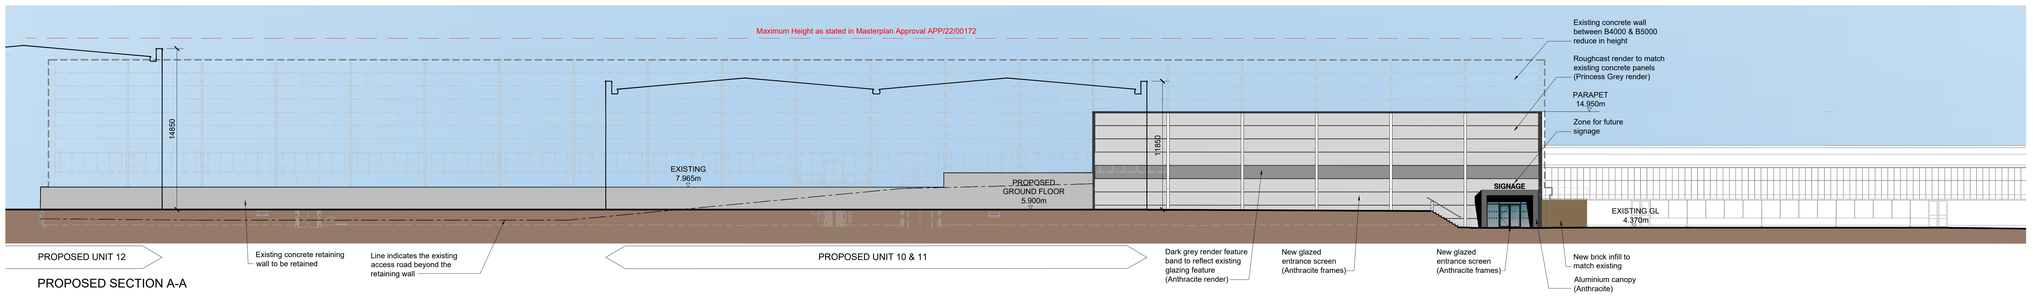

PROPOSED SECTION A-A

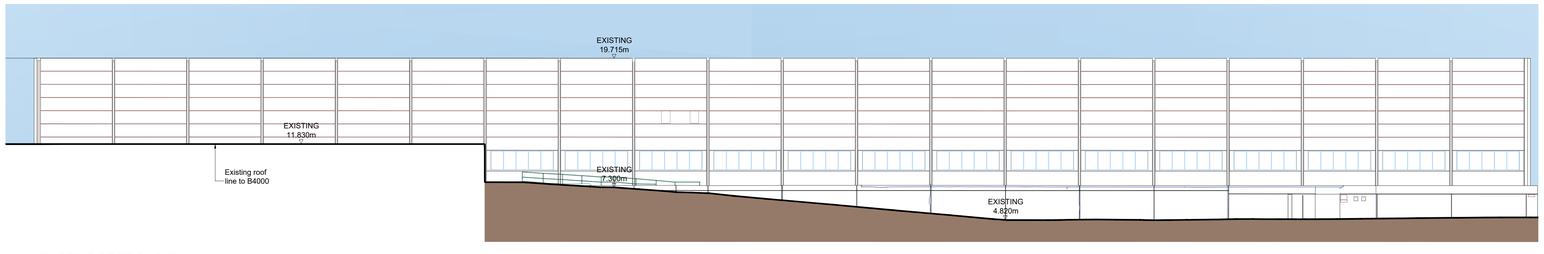

EXISTING SECTION B-B

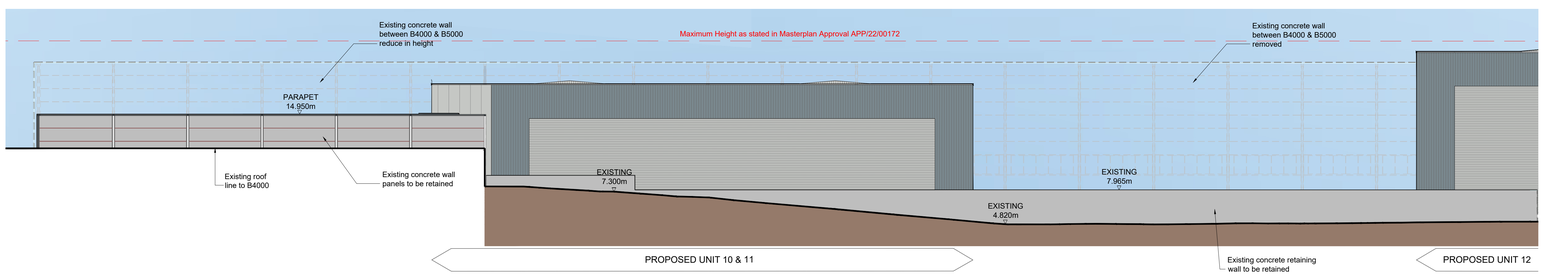

PROPOSED SECTION B-B

EXISTING SECTION C-C

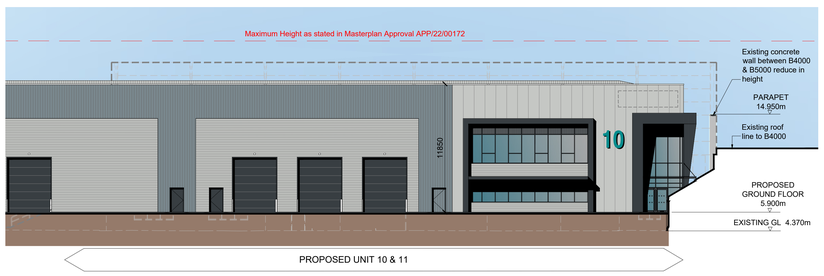

PROPOSED SECTION C-C

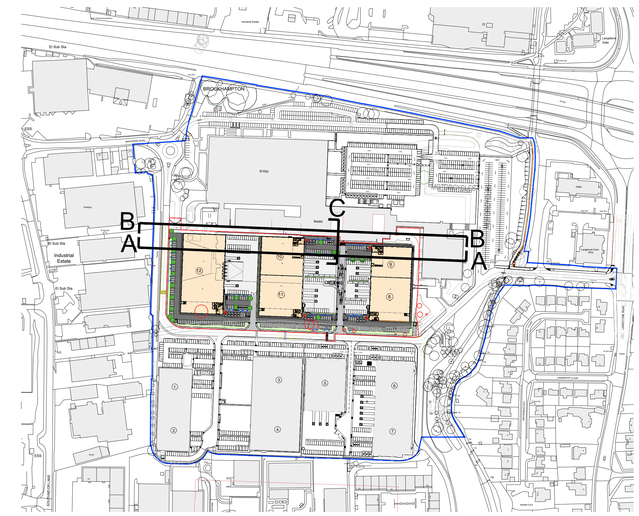

REFERENCE PLAN NTS

0 5 10 15 20m

Scale 1:200

PRC
Architecture
Landscape
Town Planning
Masterplanning
Urban Design
London 0203 5953540
Milton Keynes 01908 305246
info@prc-group.com
prc-group.com

Client: HAVANT SARL

Project: LANGSTONE PHASE 3A / 3B

Drawing Title: PROPOSED B4000 ELEVATIONS
3B SCOPE OF WORKS

Job No: 11747 Project Stage: PL Status: PLANNING

First issue Date: MAY 26 Scale @A3: 1:200 Lead/Checker: ME

Project	Originator	Zone	Level	Type	Role	Drg No	Rev
-	-	-	-	-	-	019	-

BIM File Name: