




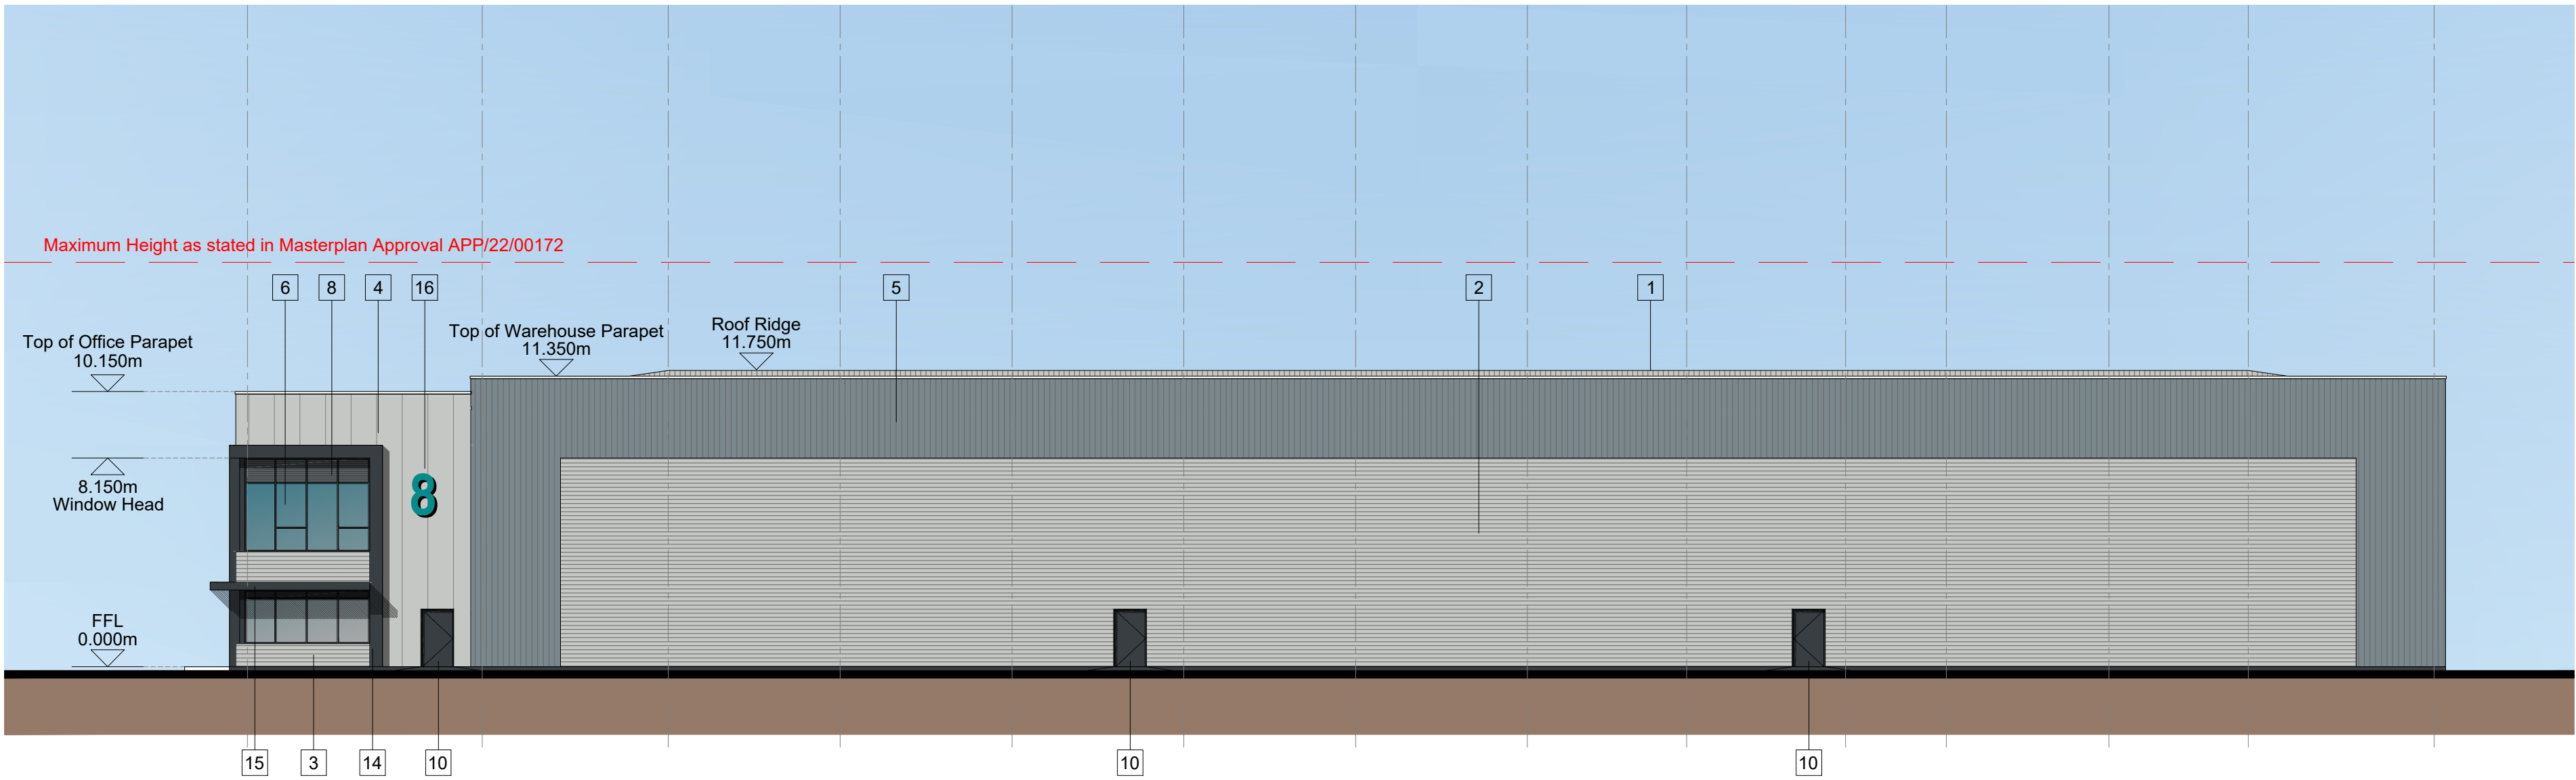


EASTERN ELEVATION

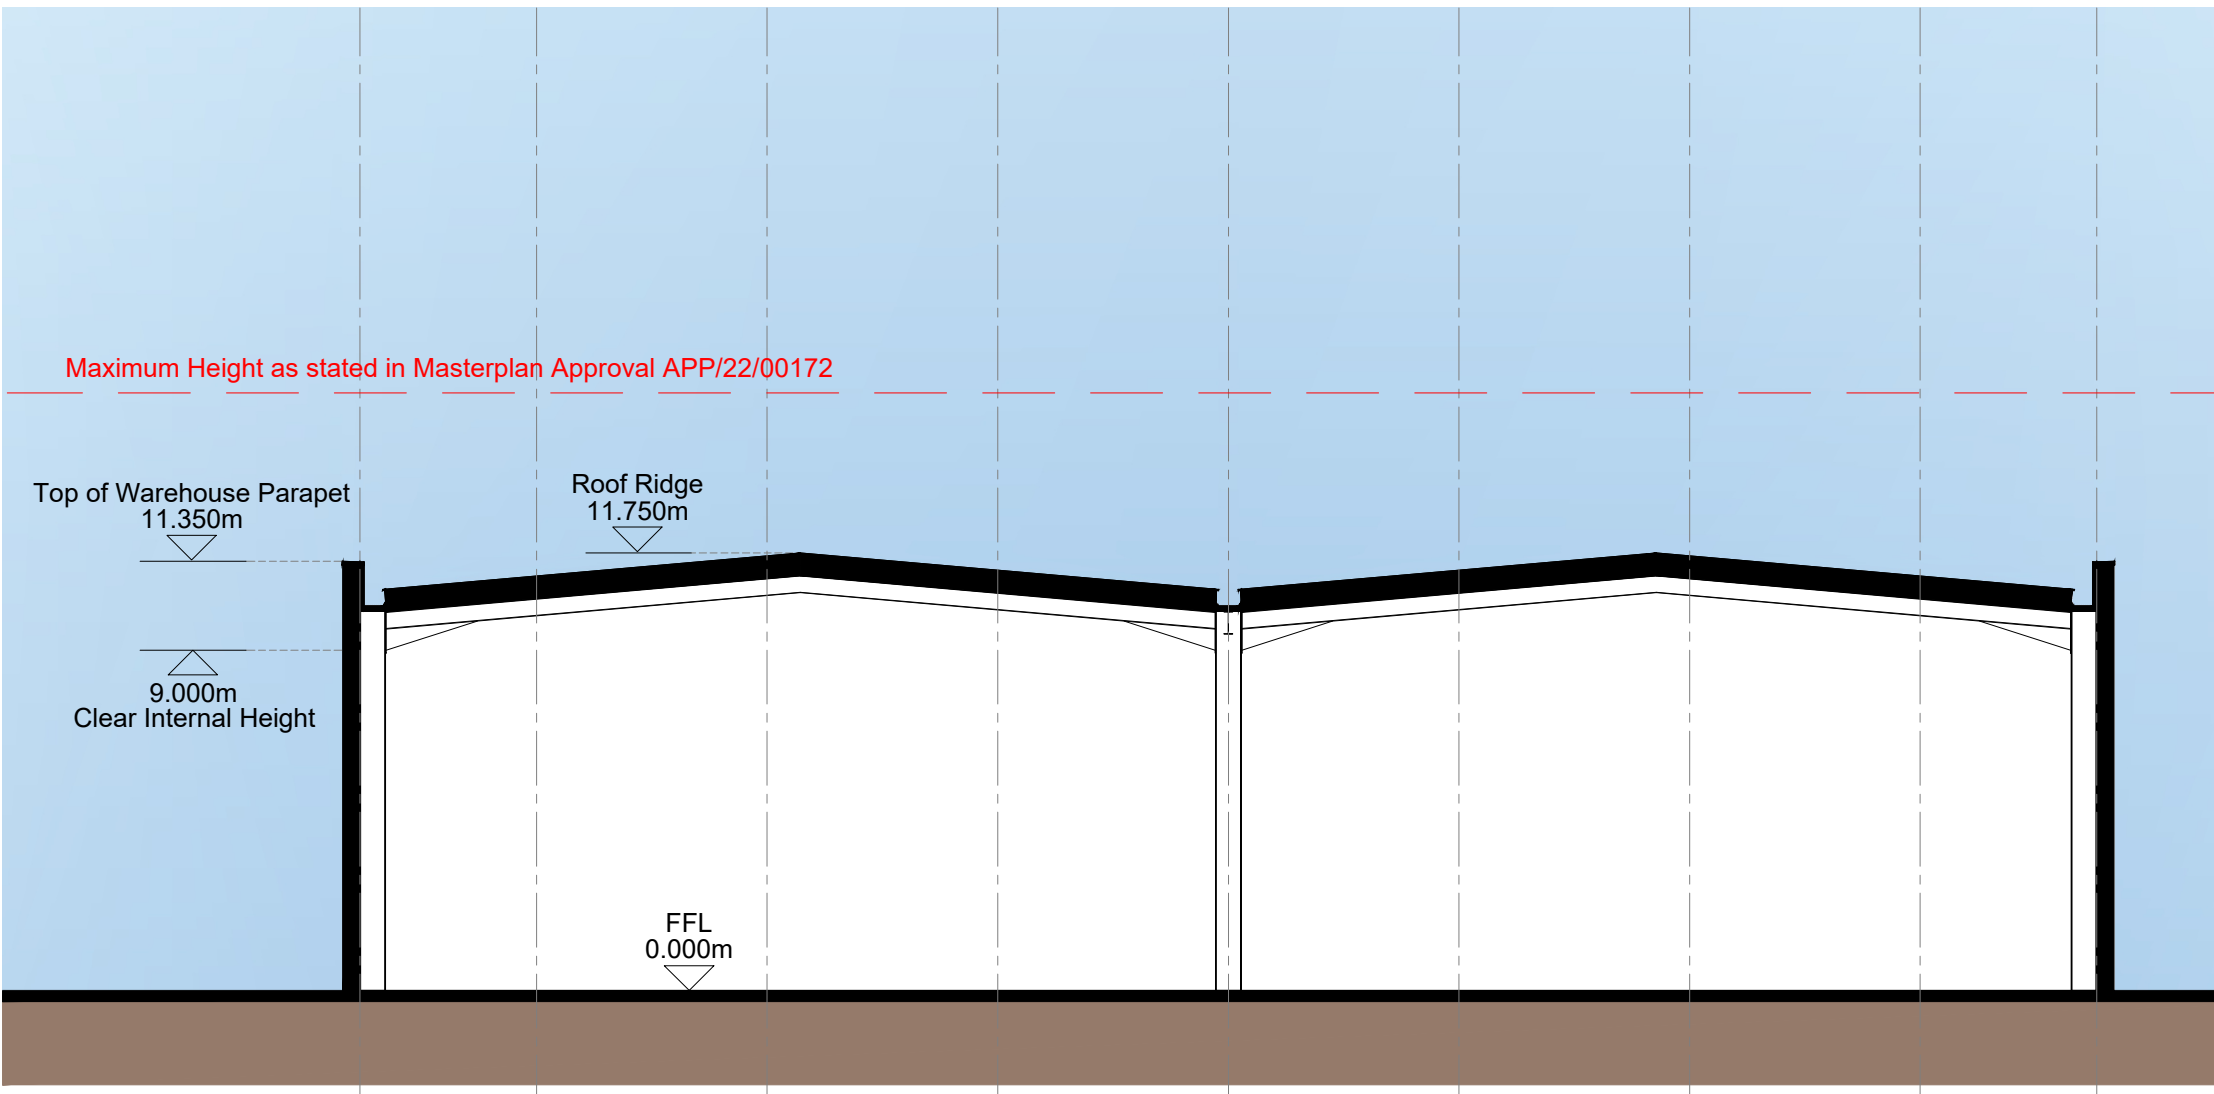

TYPICAL CROSS SECTION

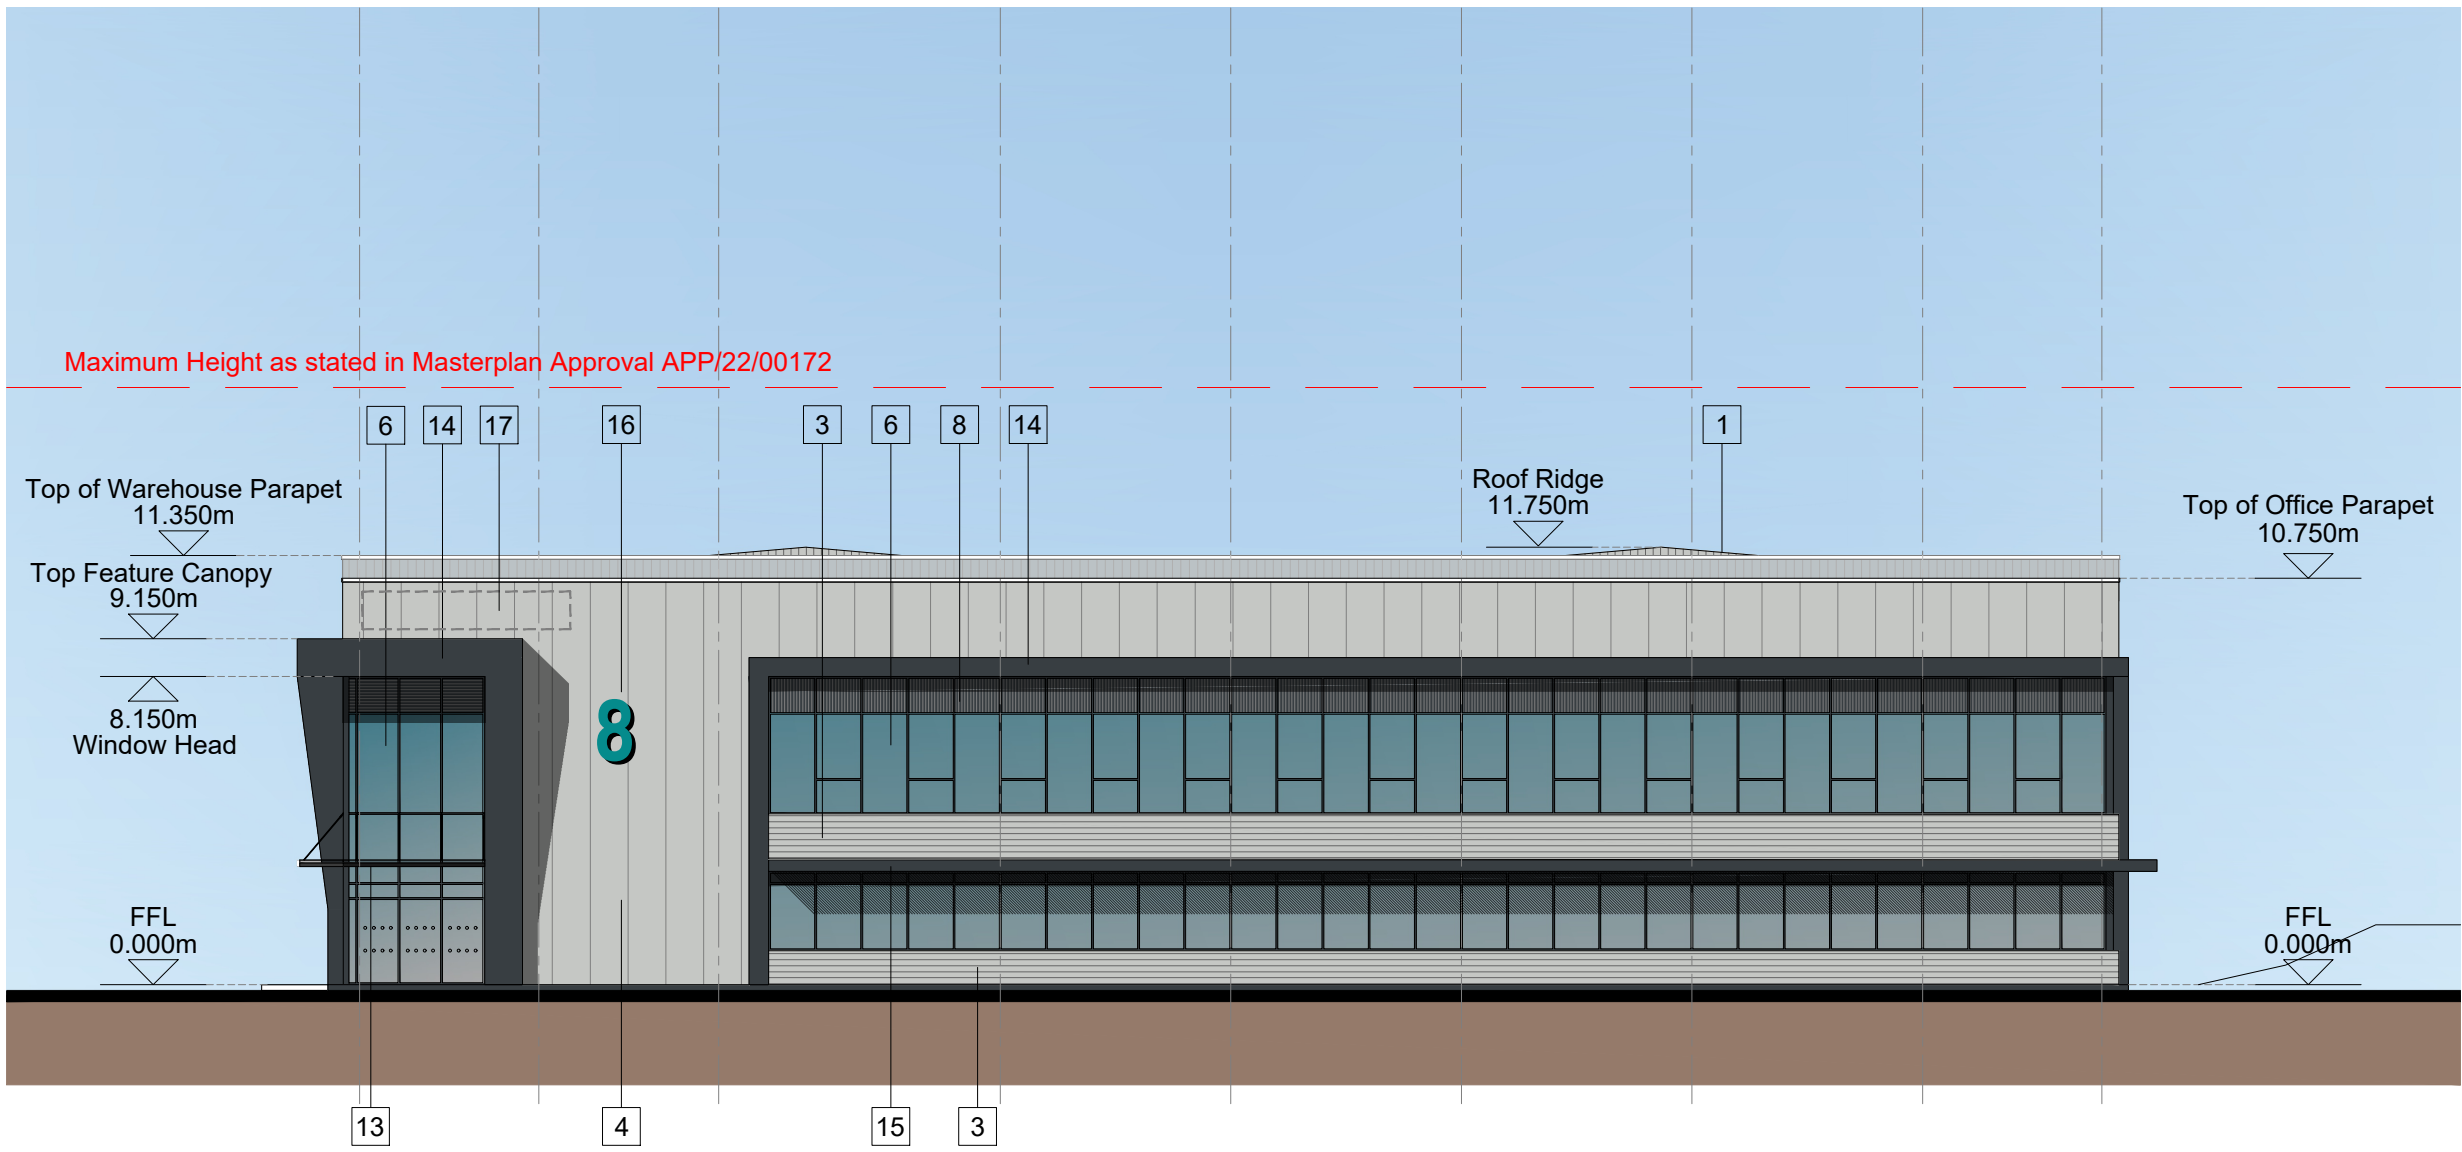

SOUTHERN ELEVATION

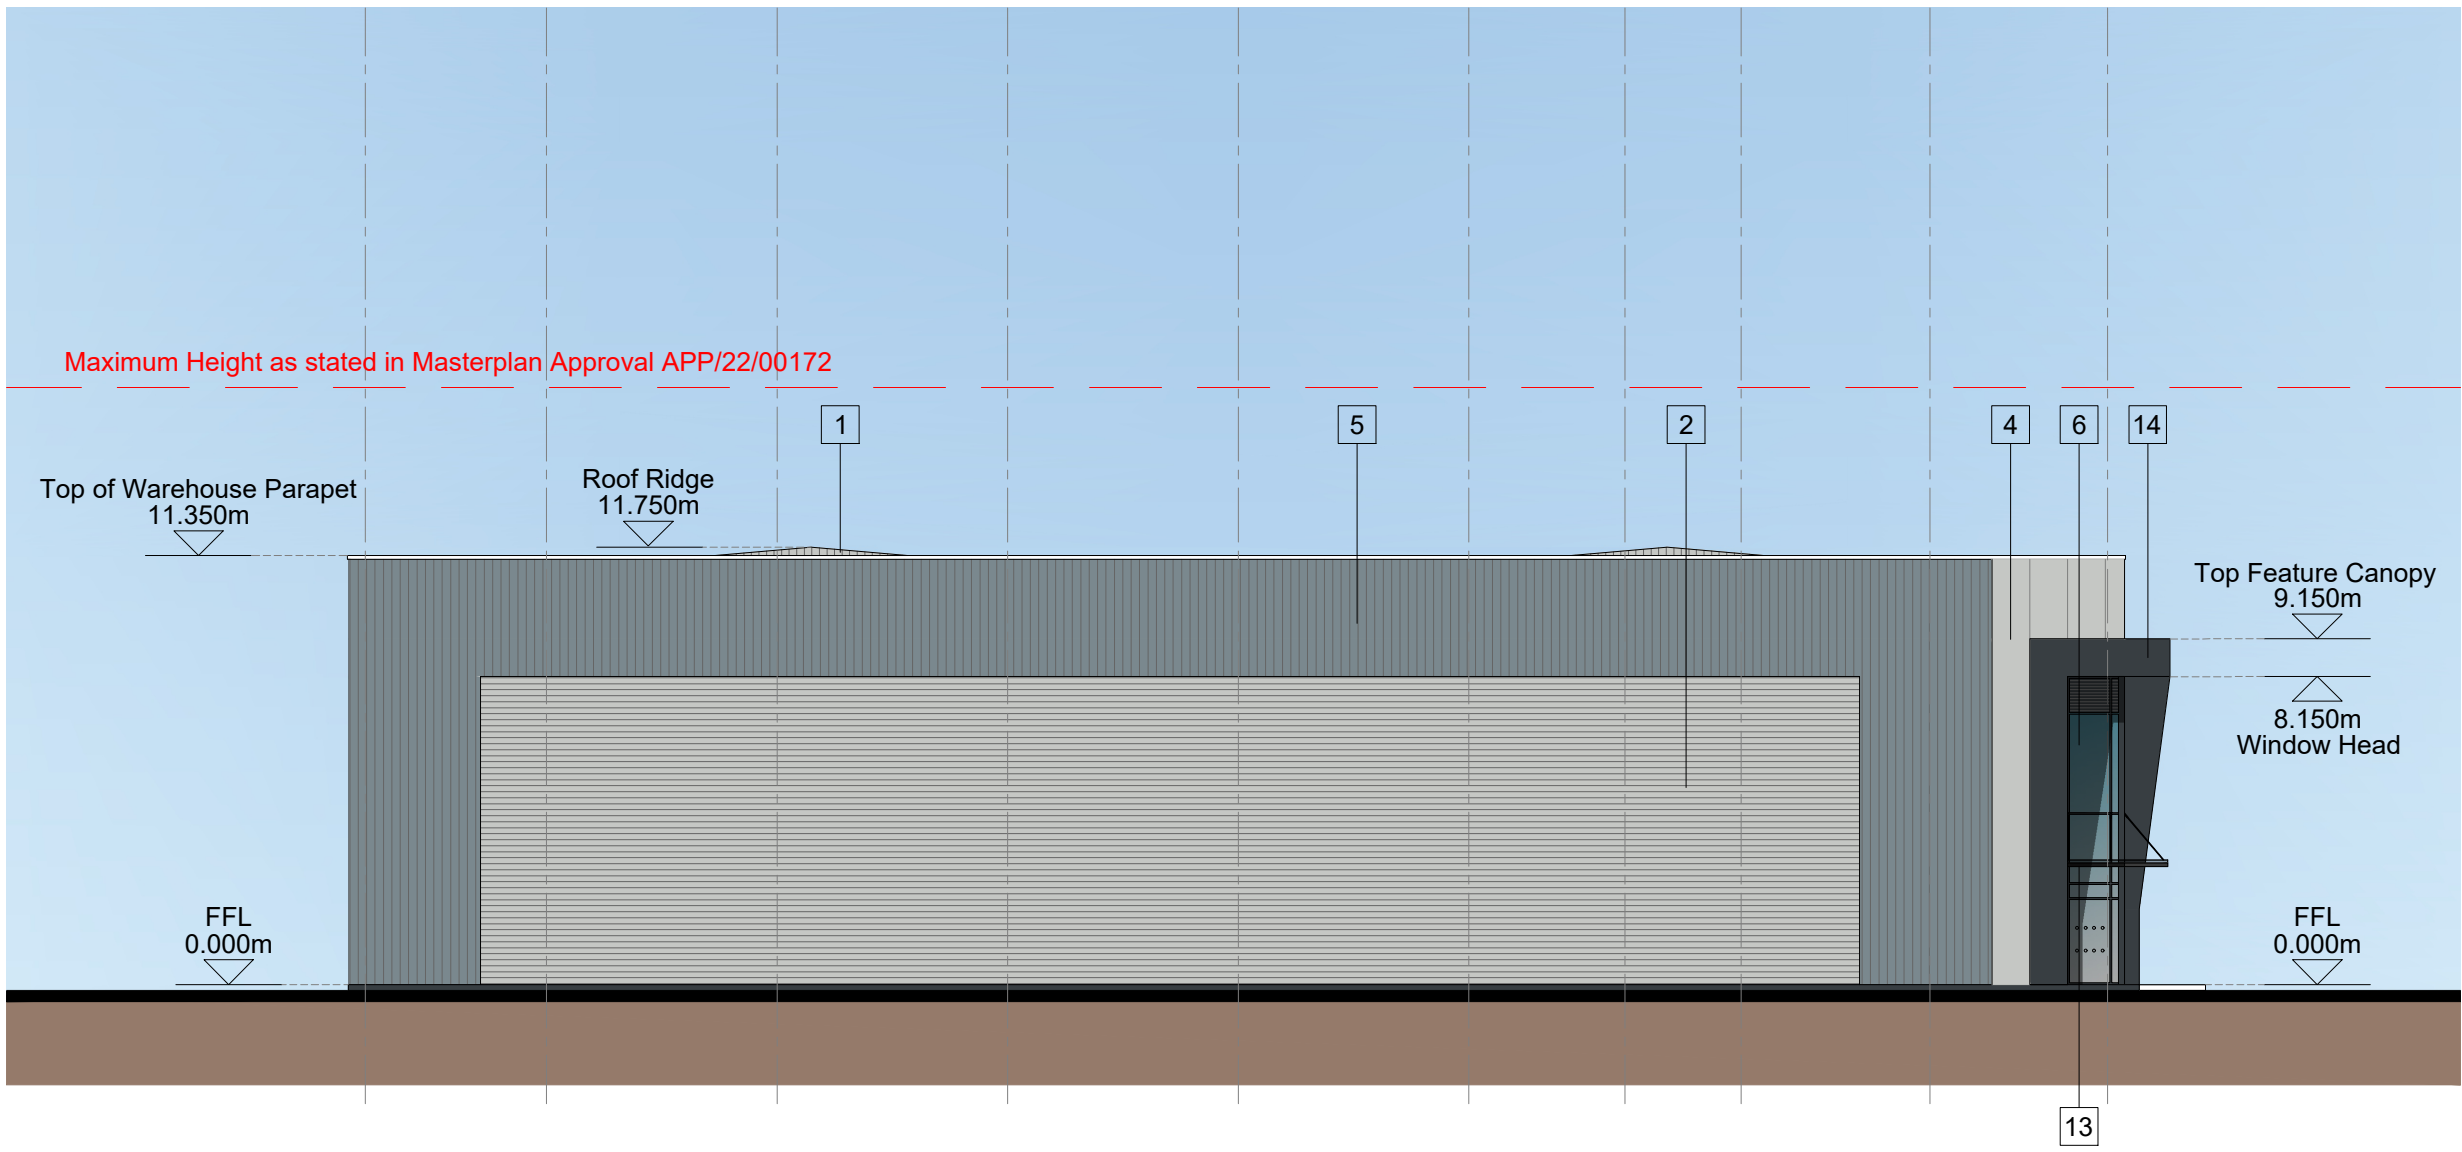

NORTHERN ELEVATION



WESTERN ELEVATION

MATERIALS KEY:

- 1 ROOF CLADDING (GOOSEWING GREY RAL 7038)
- 2 HORIZONTAL PROFILED CLADDING (SILVER GREY RAL 9006)
- 3 HORIZONTAL PROFILED CLADDING (LIGHT GREY RAL 7035)
- 4 VERTICAL MICRORIB CLADDING (LIGHT GREY RAL 7035)
- 5 VERTICAL PROFILED CLADDING (GREY RAL 7000)
- 6 ALUMINIUM FRAMED WINDOWS (ANTHRACITE GREY)
- 7 ALUMINIUM FRAMED ENTRANCE DOORS (ANTHRACITE GREY)
- 8 ALUMINIUM LOUVRED VENT (ANTHRACITE GREY)
- 9 INFILL PANEL (ANTHRACITE GREY)
- 10 STEEL FIRE ESCAPE DOORS (ANTHRACITE GREY)
- 11 LOADING DOORS (INSULATED) (ANTHRACITE GREY)
- 12 STEEL BOLLARD (YELLOW)
- 13 GLASS CANOPY OVER ENTRANCE
- 14 FEATURE WINDOW REVEAL PROJECTION (ANTHRACITE GREY)
- 15 BRISE SOLEIL (ANTHRACITE GREY)
- 16 UNIT NUMERAL (BACKLIT)
- 17 SIGNAGE FOR FUTURE TENANTS

