


4 EXISTING REAR ELEVATION
1:100

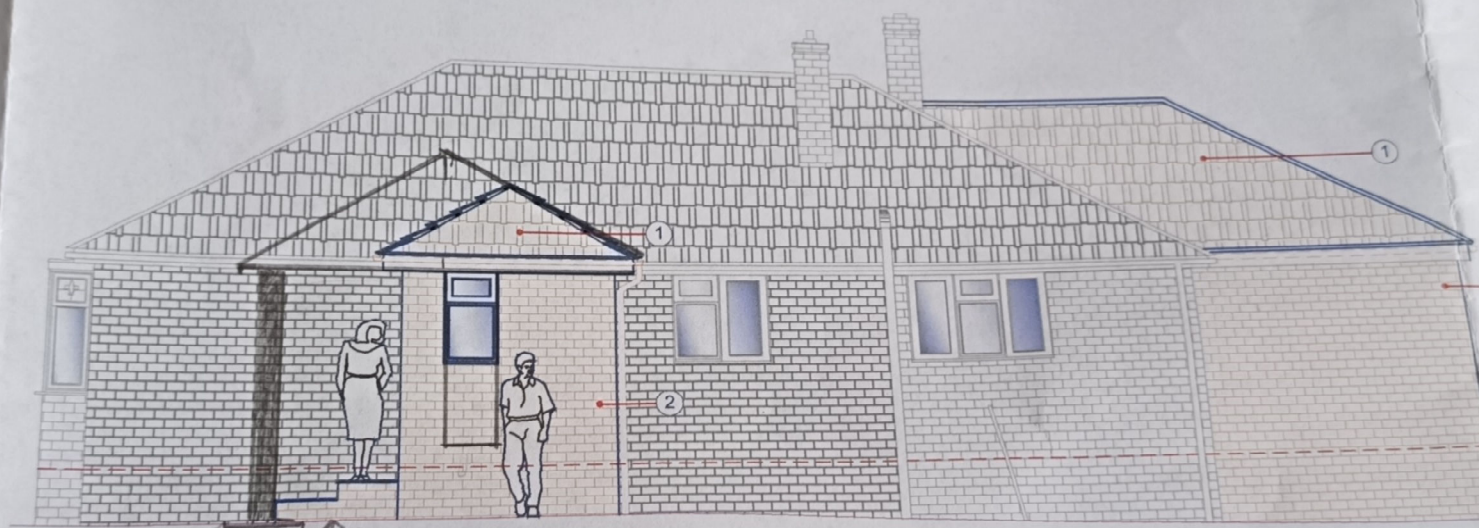


5 EXISTING GROUND FLOOR PLAN
1:100



10 PROPOSED SIDE ELEVATION
1:50

DETAIL 'F'

WINDOW HEAD AND LINTEL

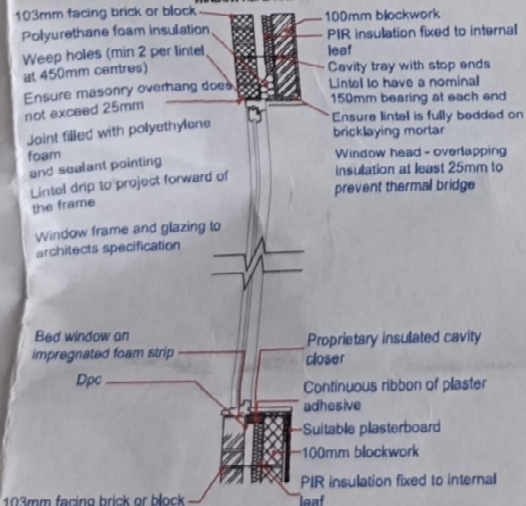


WINDOW SILL

PROPOSED DETAIL 'F'

14 1:25

VALLEY DETAIL

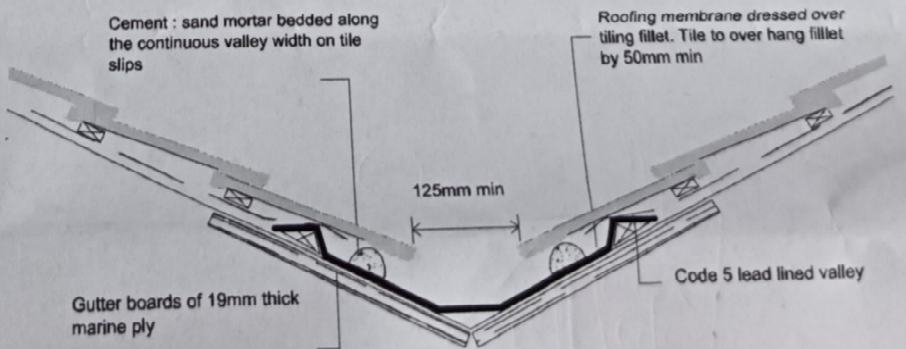

VALLEY DETAIL

15 1:20

50mm res
45mm Cel
DPC 150
Facing b
Lightwe
Lean m