Figured dimensions only are to be used. All dimensions to be checked onsite. Differences between drawings and between drawings and specification or bills of quantities to be reported to the PRC Group.

© The copyright of the drawings and designs contained therein remains vested in the PRC Group

Revisions: Drawn/Chkd: Date:

EASTERN ELEVATION

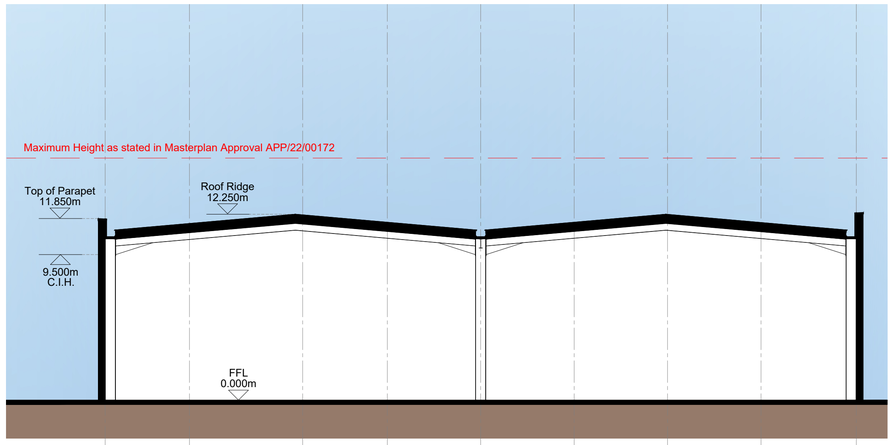

TYPICAL CROSS SECTION

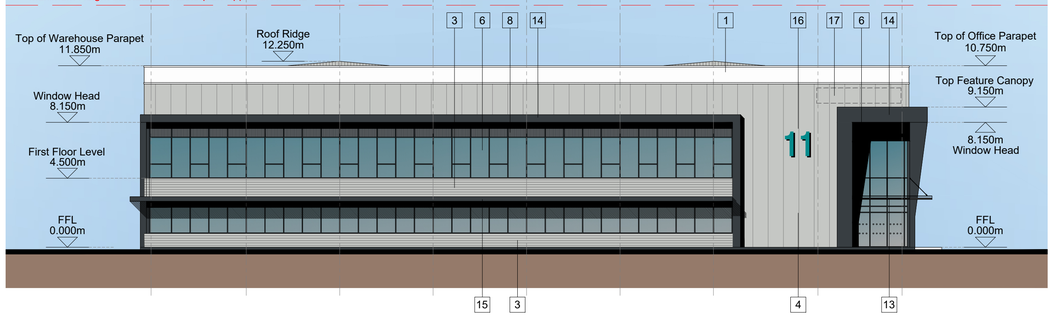

SOUTHERN ELEVATION

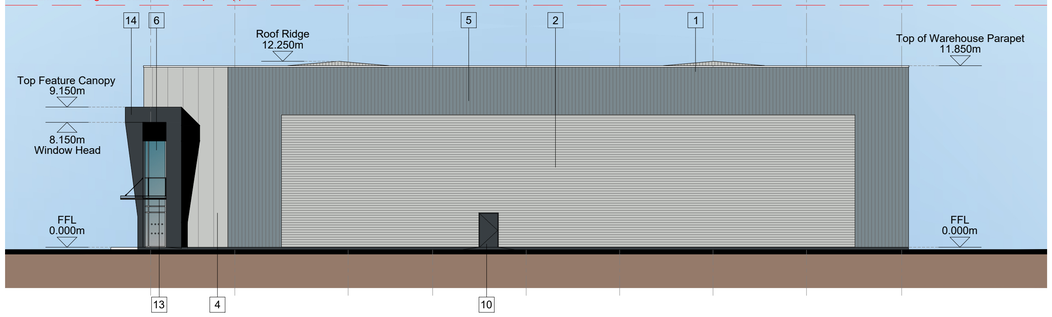

NORTHERN ELEVATION

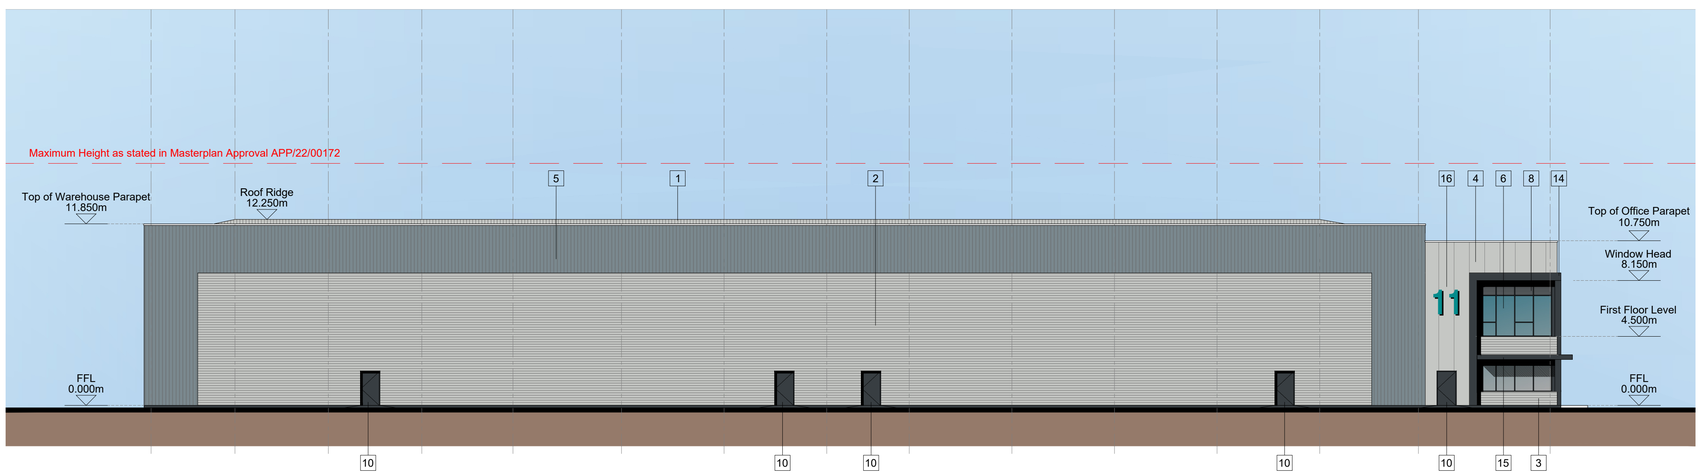

WESTERN ELEVATION

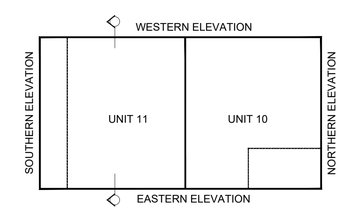

REFERENCE PLAN (NTS)

0 5 10 15 20m

Scale 1:200

MATERIALS KEY:

1 ROOF CLADDING (GOOSEWING GREY RAL 7038)

2 HORIZONTAL PROFILED CLADDING (SILVER GREY RAL 9006)

3 HORIZONTAL PROFILED CLADDING (LIGHT GREY RAL 7035)

4 VERTICAL MICRORIB CLADDING (LIGHT GREY RAL 7035)

5 VERTICAL PROFILED CLADDING (GREY RAL 7000)

6 ALUMINIUM FRAMED WINDOWS (ANTHRACITE GREY)

7 ALUMINIUM FRAMED ENTRANCE DOORS (ANTHRACITE GREY)

8 ALUMINIUM LOUVRED VENT (ANTHRACITE GREY)

9 INFILL PANEL (ANTHRACITE GREY)

10 STEEL FIRE ESCAPE DOORS (ANTHRACITE GREY)

11 LOADING DOORS (INSULATED) (ANTHRACITE GREY)

12 STEEL BOLLARD (YELLOW)

13 GLASS CANOPY OVER ENTRANCE

14 FEATURE WINDOW REVEAL PROJECTION (ANTHRACITE GREY)

15 BRISE SOLEIL (ANTHRACITE GREY)

16 UNIT NUMERAL (BACKLIT)

17 SIGNAGE FOR FUTURE TENANTS

PRC

Architecture
Landscape
Town Planning
Masterplanning
Urban Design

London 0203 5953540
info@prc-group.com

Milton Keynes 01908 305246
prc-group.com

Client: HAVANT SARL

Project: LANGSTONE PHASE 3A / 3B

Drawing Title: PROPOSED ELEVATIONS
UNITS 10-11

Job No: 11747 Project Stage: PL Status: PLANNING
First Issue Date: MAY 26 Scale: @A1 1:200 Lead/Checked: ME

Project:	Originator:	Zone:	Level:	Type:	Role:	Drg. No:	Rev:
-	-	-	-	-	-	013	-

BIM File Name: