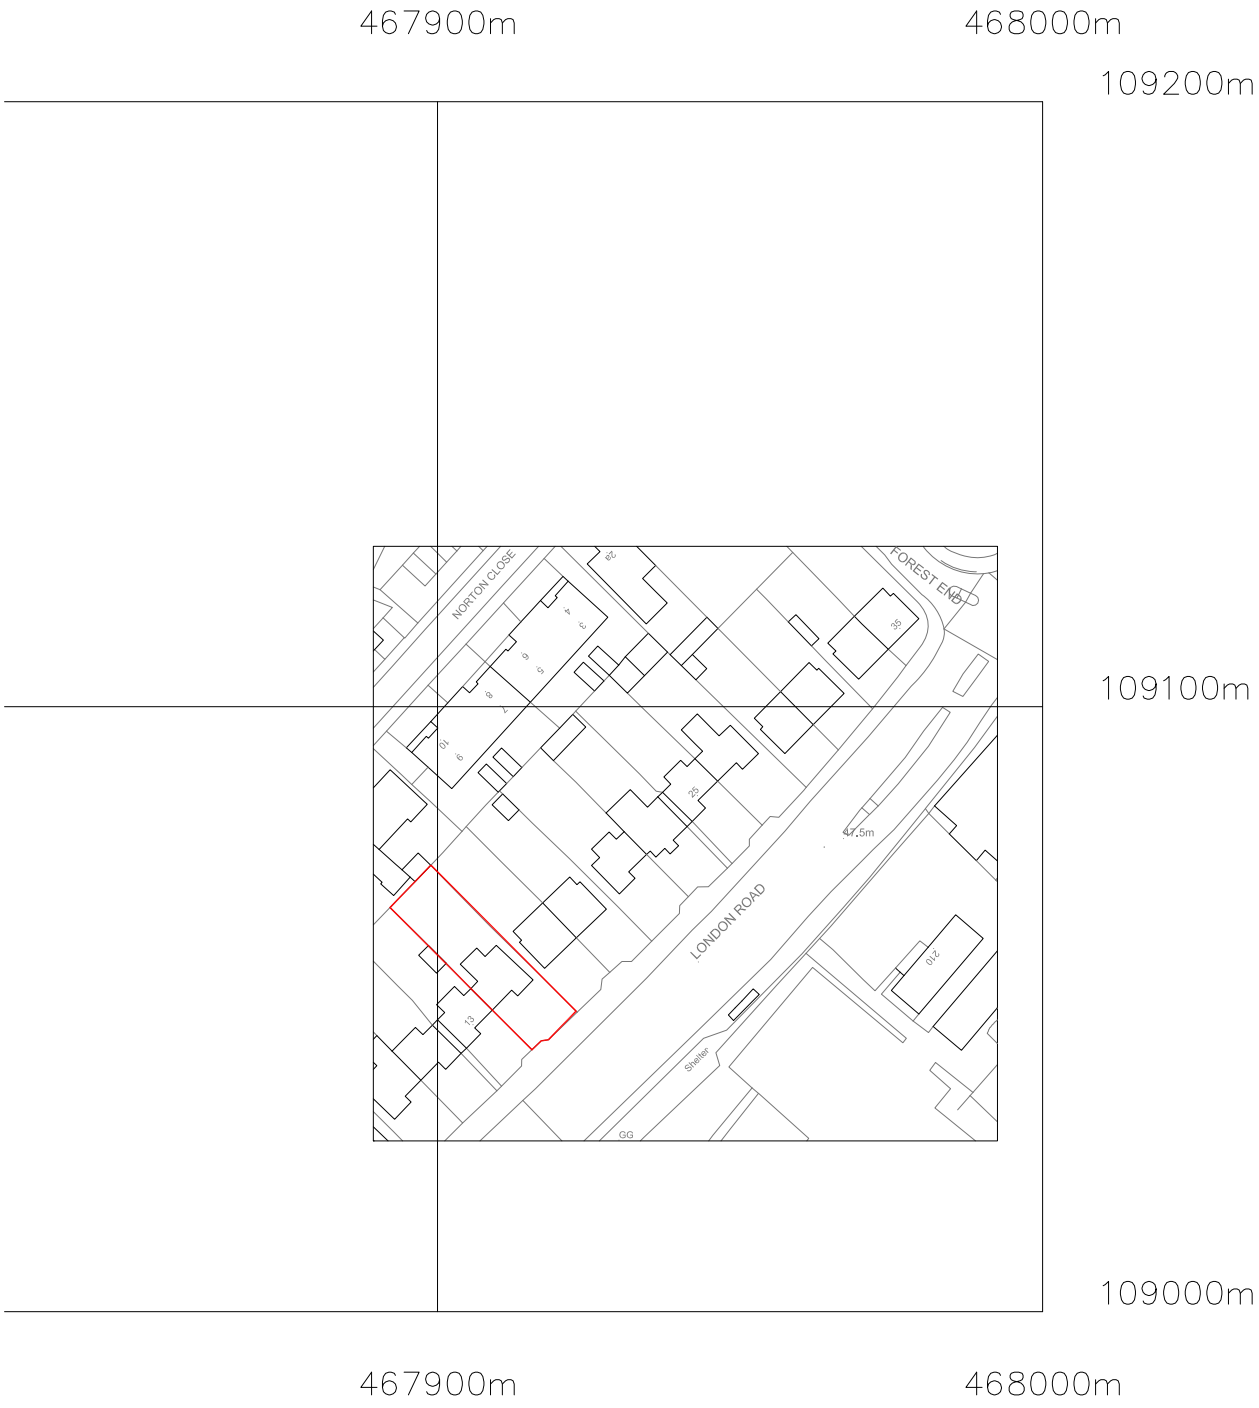

?Crown Copyright and database rights 2025 OS Licence no. 100019980

THIS DRAWING IS PROTECTED BY COPYRIGHT AND MUST NOT BE COPIED OR REMOVED WITHOUT THE WRITTEN CONSENT OF ARCTIC ASSOCIATES LTD ©
NO DIMENSIONS ARE TO BE SCALED FROM THIS DRAWING. ALL DIMENSIONS AND SIZES TO BE CHECKED ON SITE.

15 London Road, Waterlooville, PO7 7AL	Project No. 4750
Location Plan	Scale 1:1000 @A4
Drawing No. 4750_PL_00	July 2026

ARCTIC ASSOCIATES LTD
33 Queen Street
Morley
Leeds, LS27 8EE
T: 0113 253 7040
design@arctic-associates.co.uk
www.arctic-associates.co.uk
Intervention conservation regeneration