5 West Street, Havant

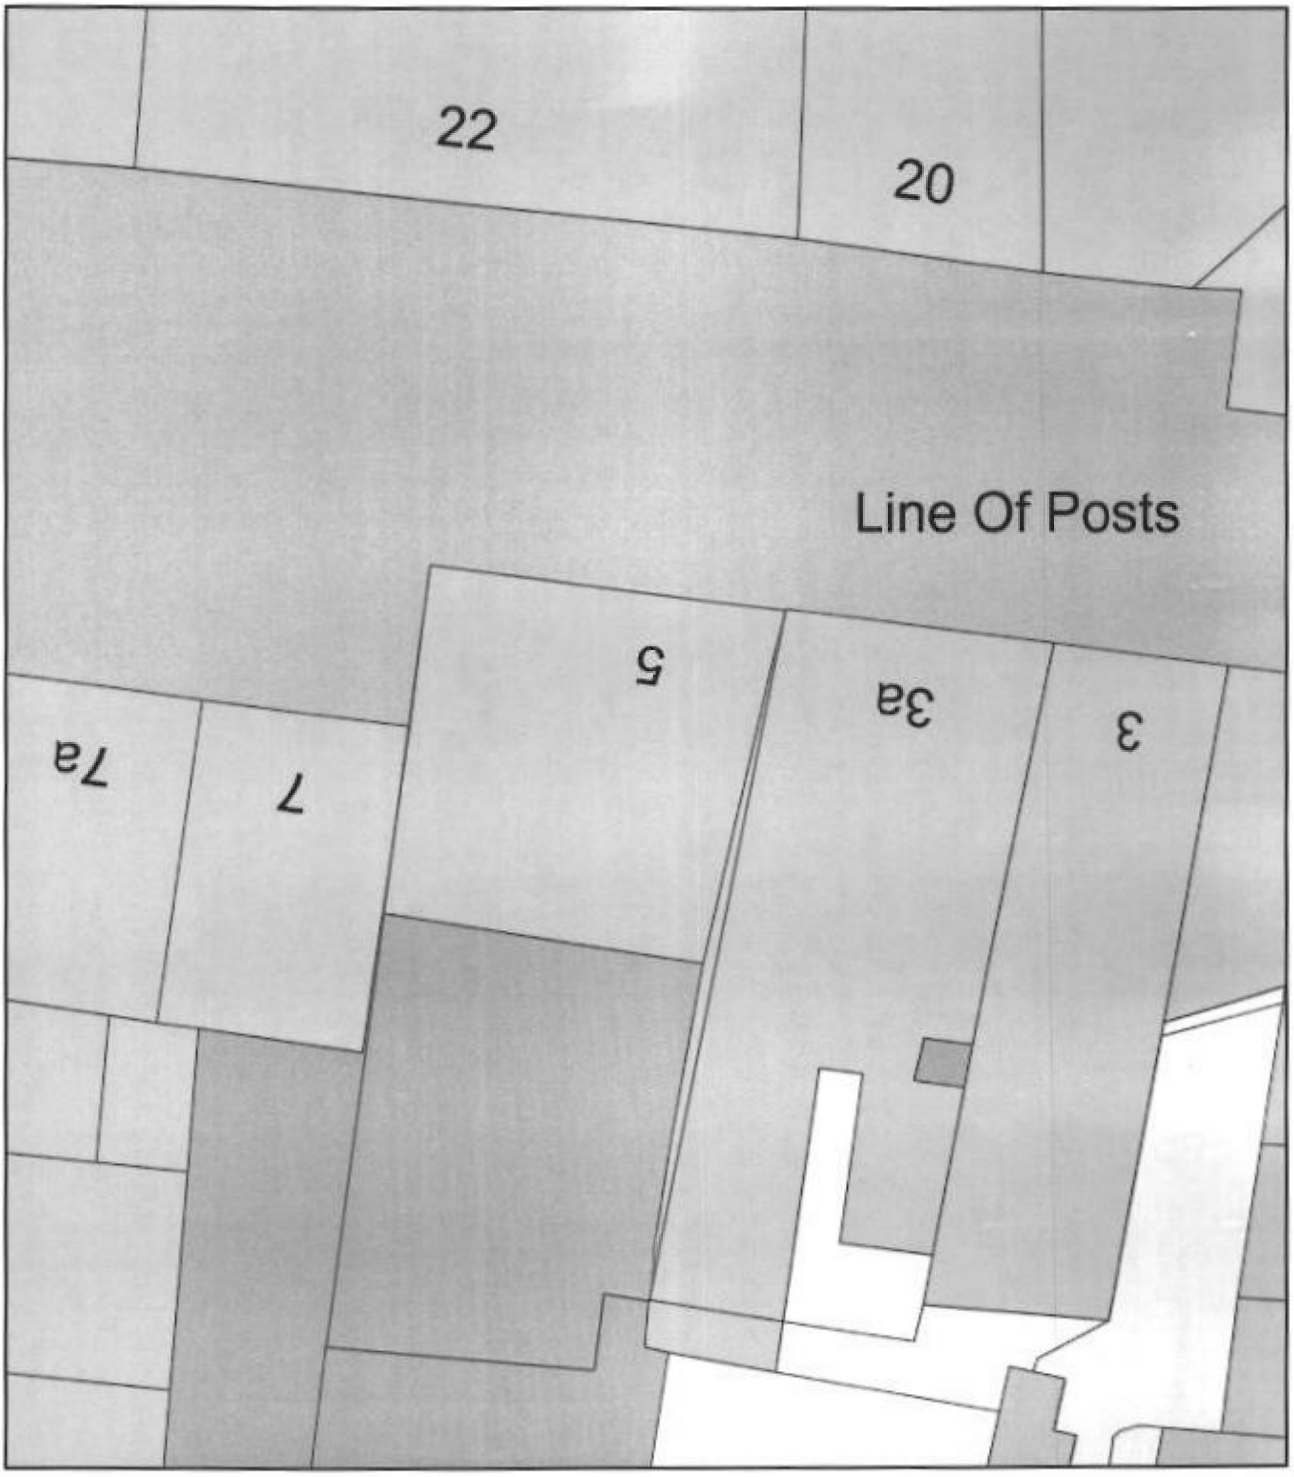

0 10
Metres

N

ReQuestaPlan

Plan Produced for: SMM Productions Limited

Date Produced: 29 Jun 2026

Plan Reference Number: TQRQM26180125716139

Scale: 1:200 @ A4

© Crown copyright and database rights 2025 OS 100042766