
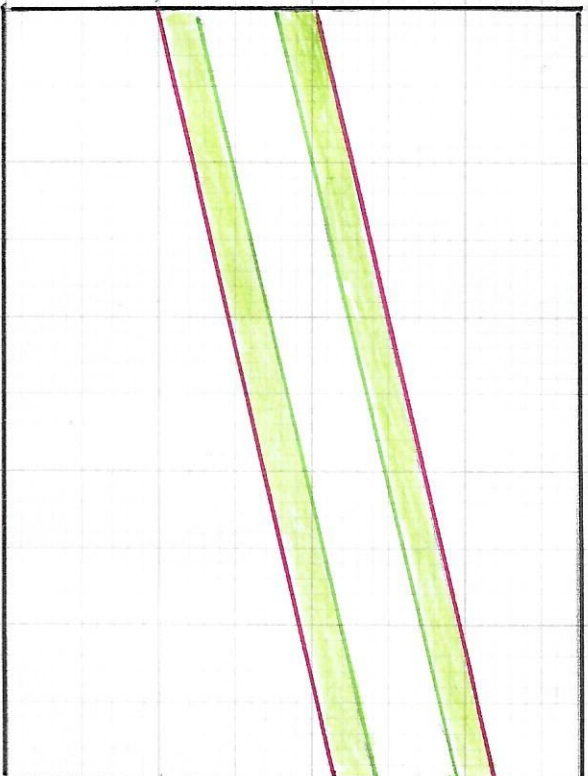



VMS 6: TRACK DETAIL (between Paddocks)

Scale 1 : 200 drawn by VMS

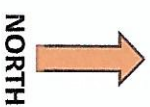

VMS 7: SWALE DETAIL (in Long Paddock)

Scale 1 : 200 drawn by VMS

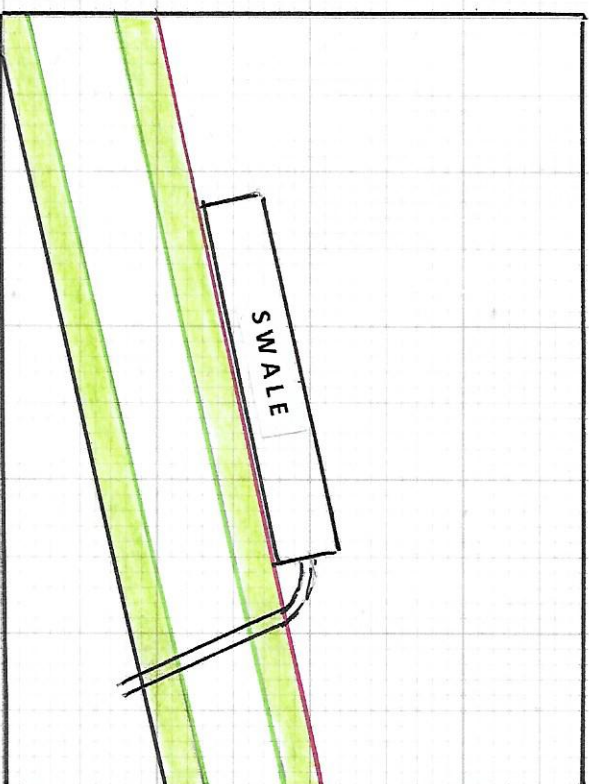

Key:

-  Site Boundary and new RDR Fence Line
-  Existing Field boundary
-  Grass verges 1 metre wide either side of 2 metres wide driving surface
-  Drainage pipe under track from northern swale to similar in southern field