


VMS 5: SOUTH WEST CORNER DETAIL (LONG PADDOCK)

Scale 1 : 200

drawn by VMS

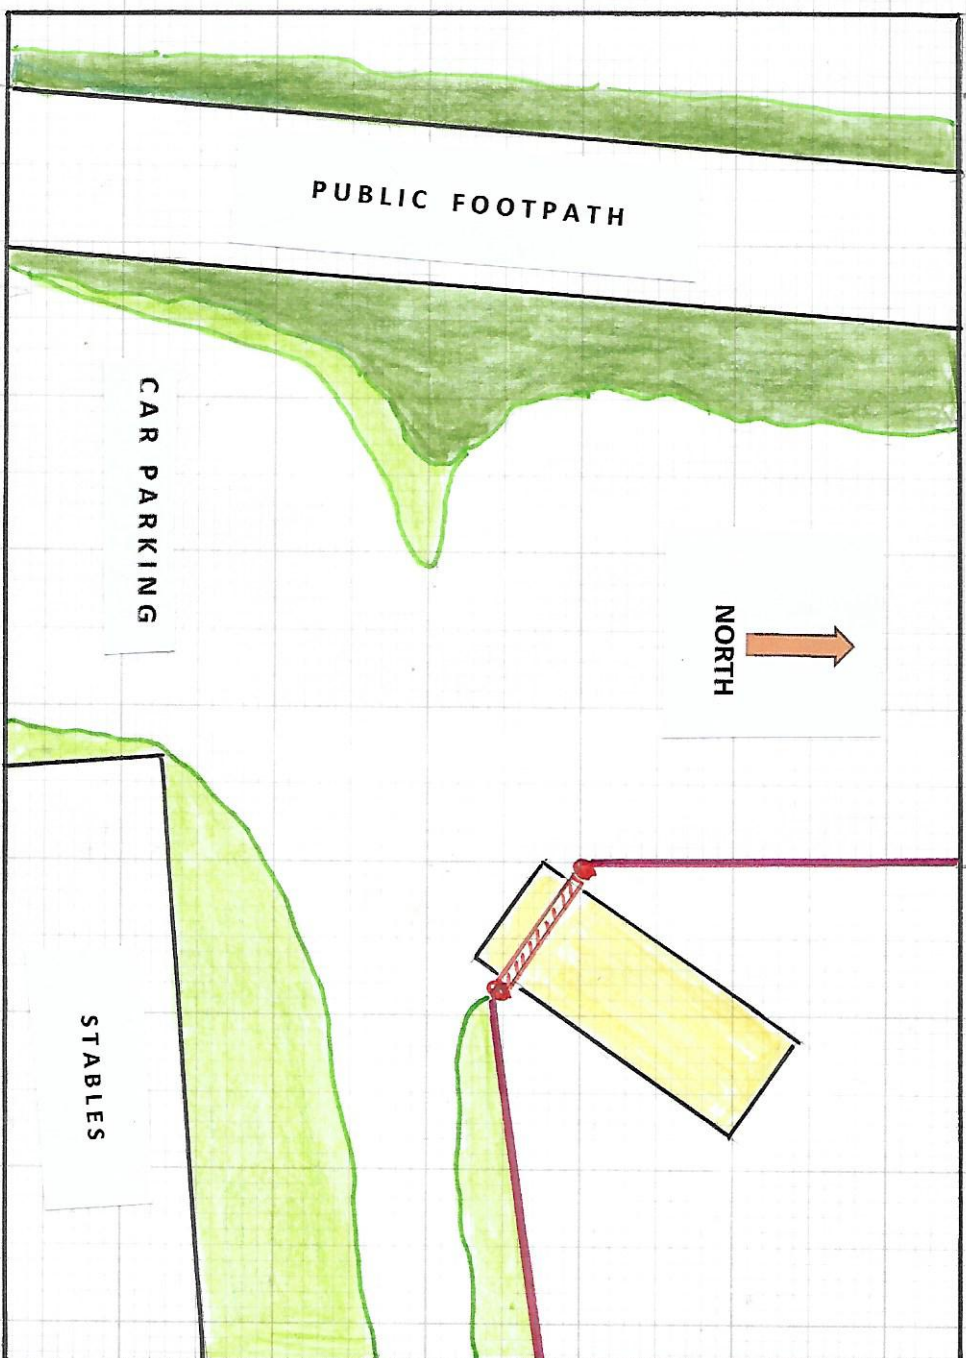

Key:

Site Boundary and
new RDR Fence Line

metal farm gate and posts,
3.66 m wide x 1.8 m high

hardstanding parking surface
inside gate, MAX 3 m x 8 m =
24 m²

mixed hedgerow and trees

grass verges along track