



Current Floor Plan

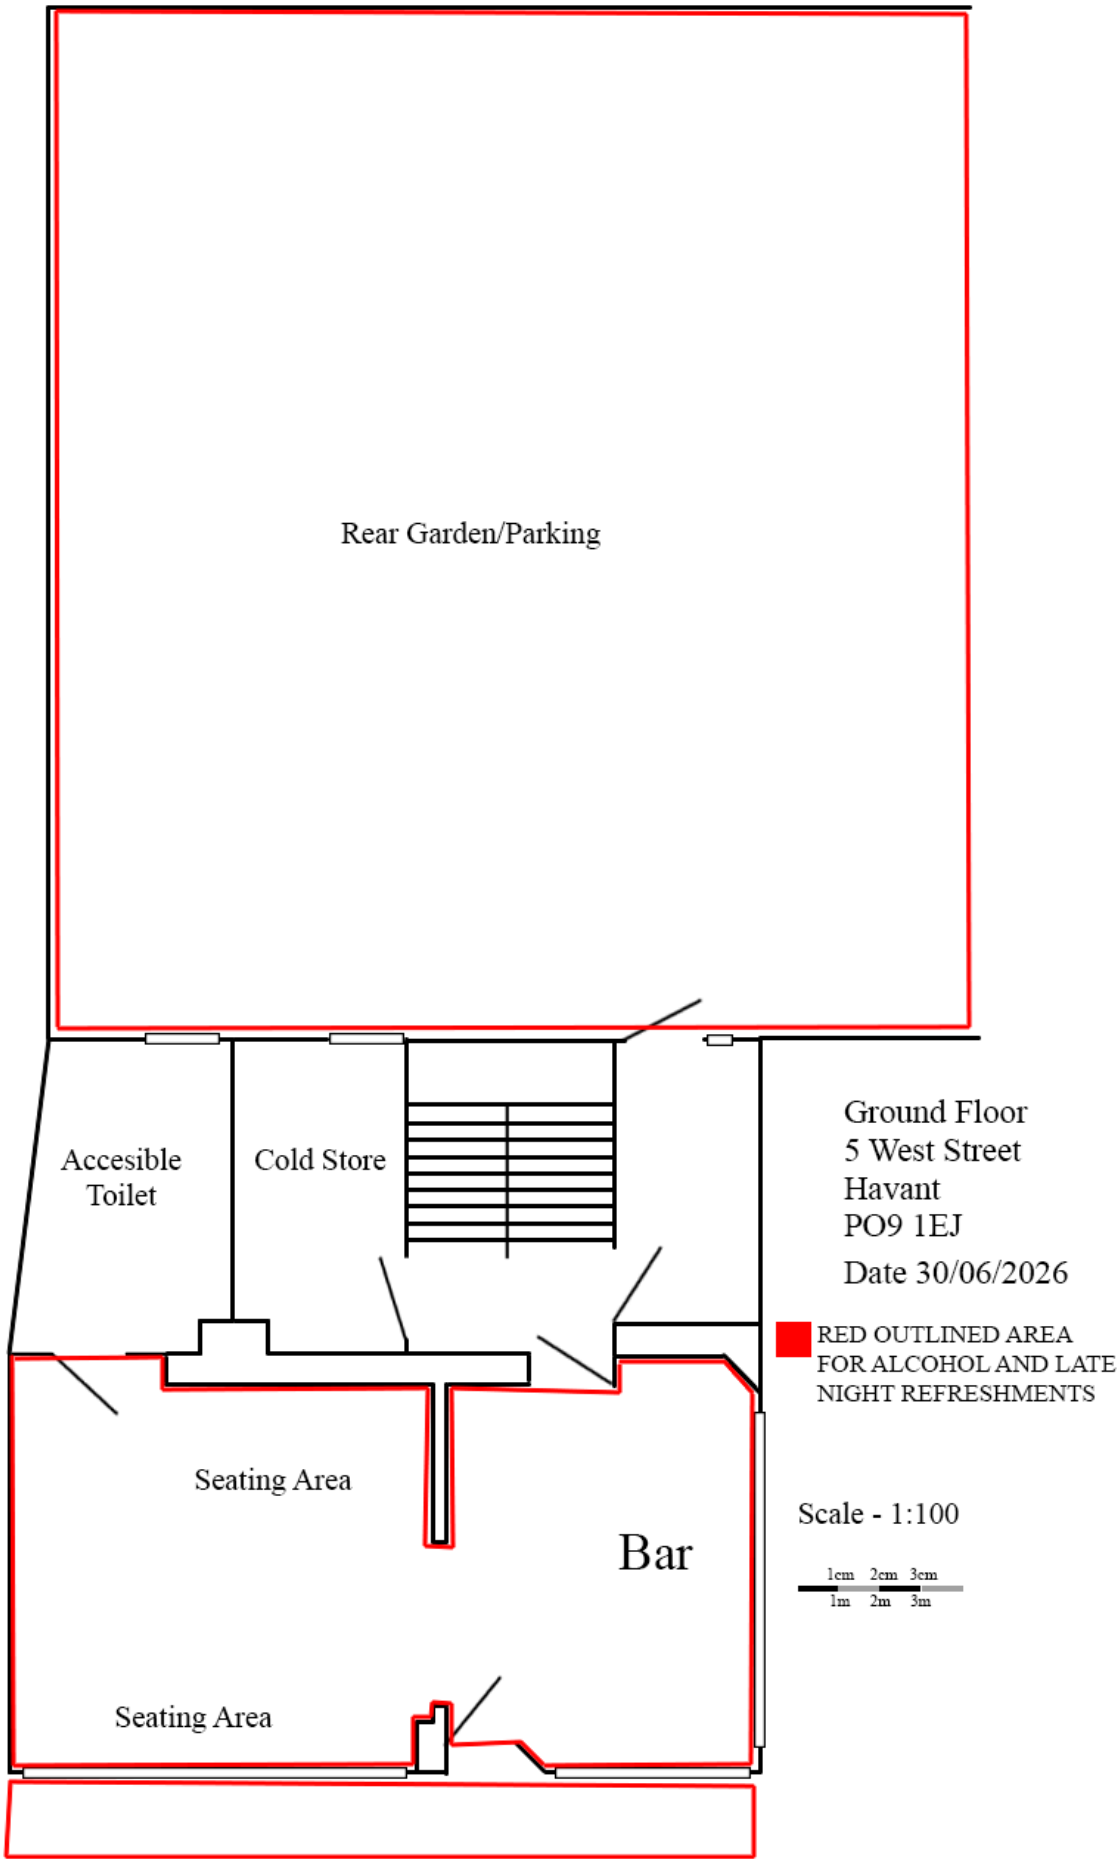

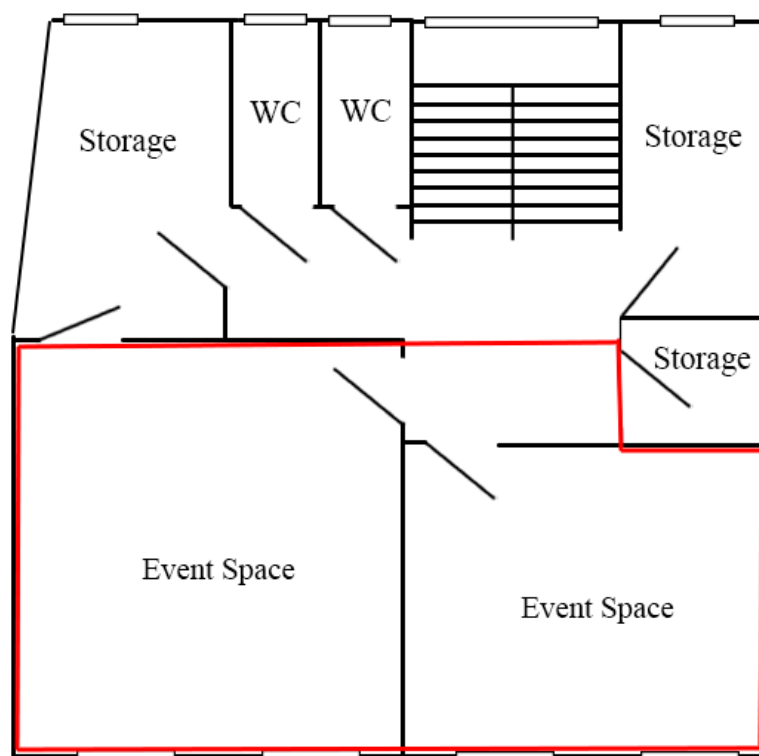

First Floor
5 West Street
Havant
PO9 1EJ
Date 30/06/2026

 RED OUTLINED AREA
FOR ALCOHOL AND LATE
NIGHT REFRESHMENTS

Scale - 1:100

1cm 2cm 3cm
1m 2m 3m