
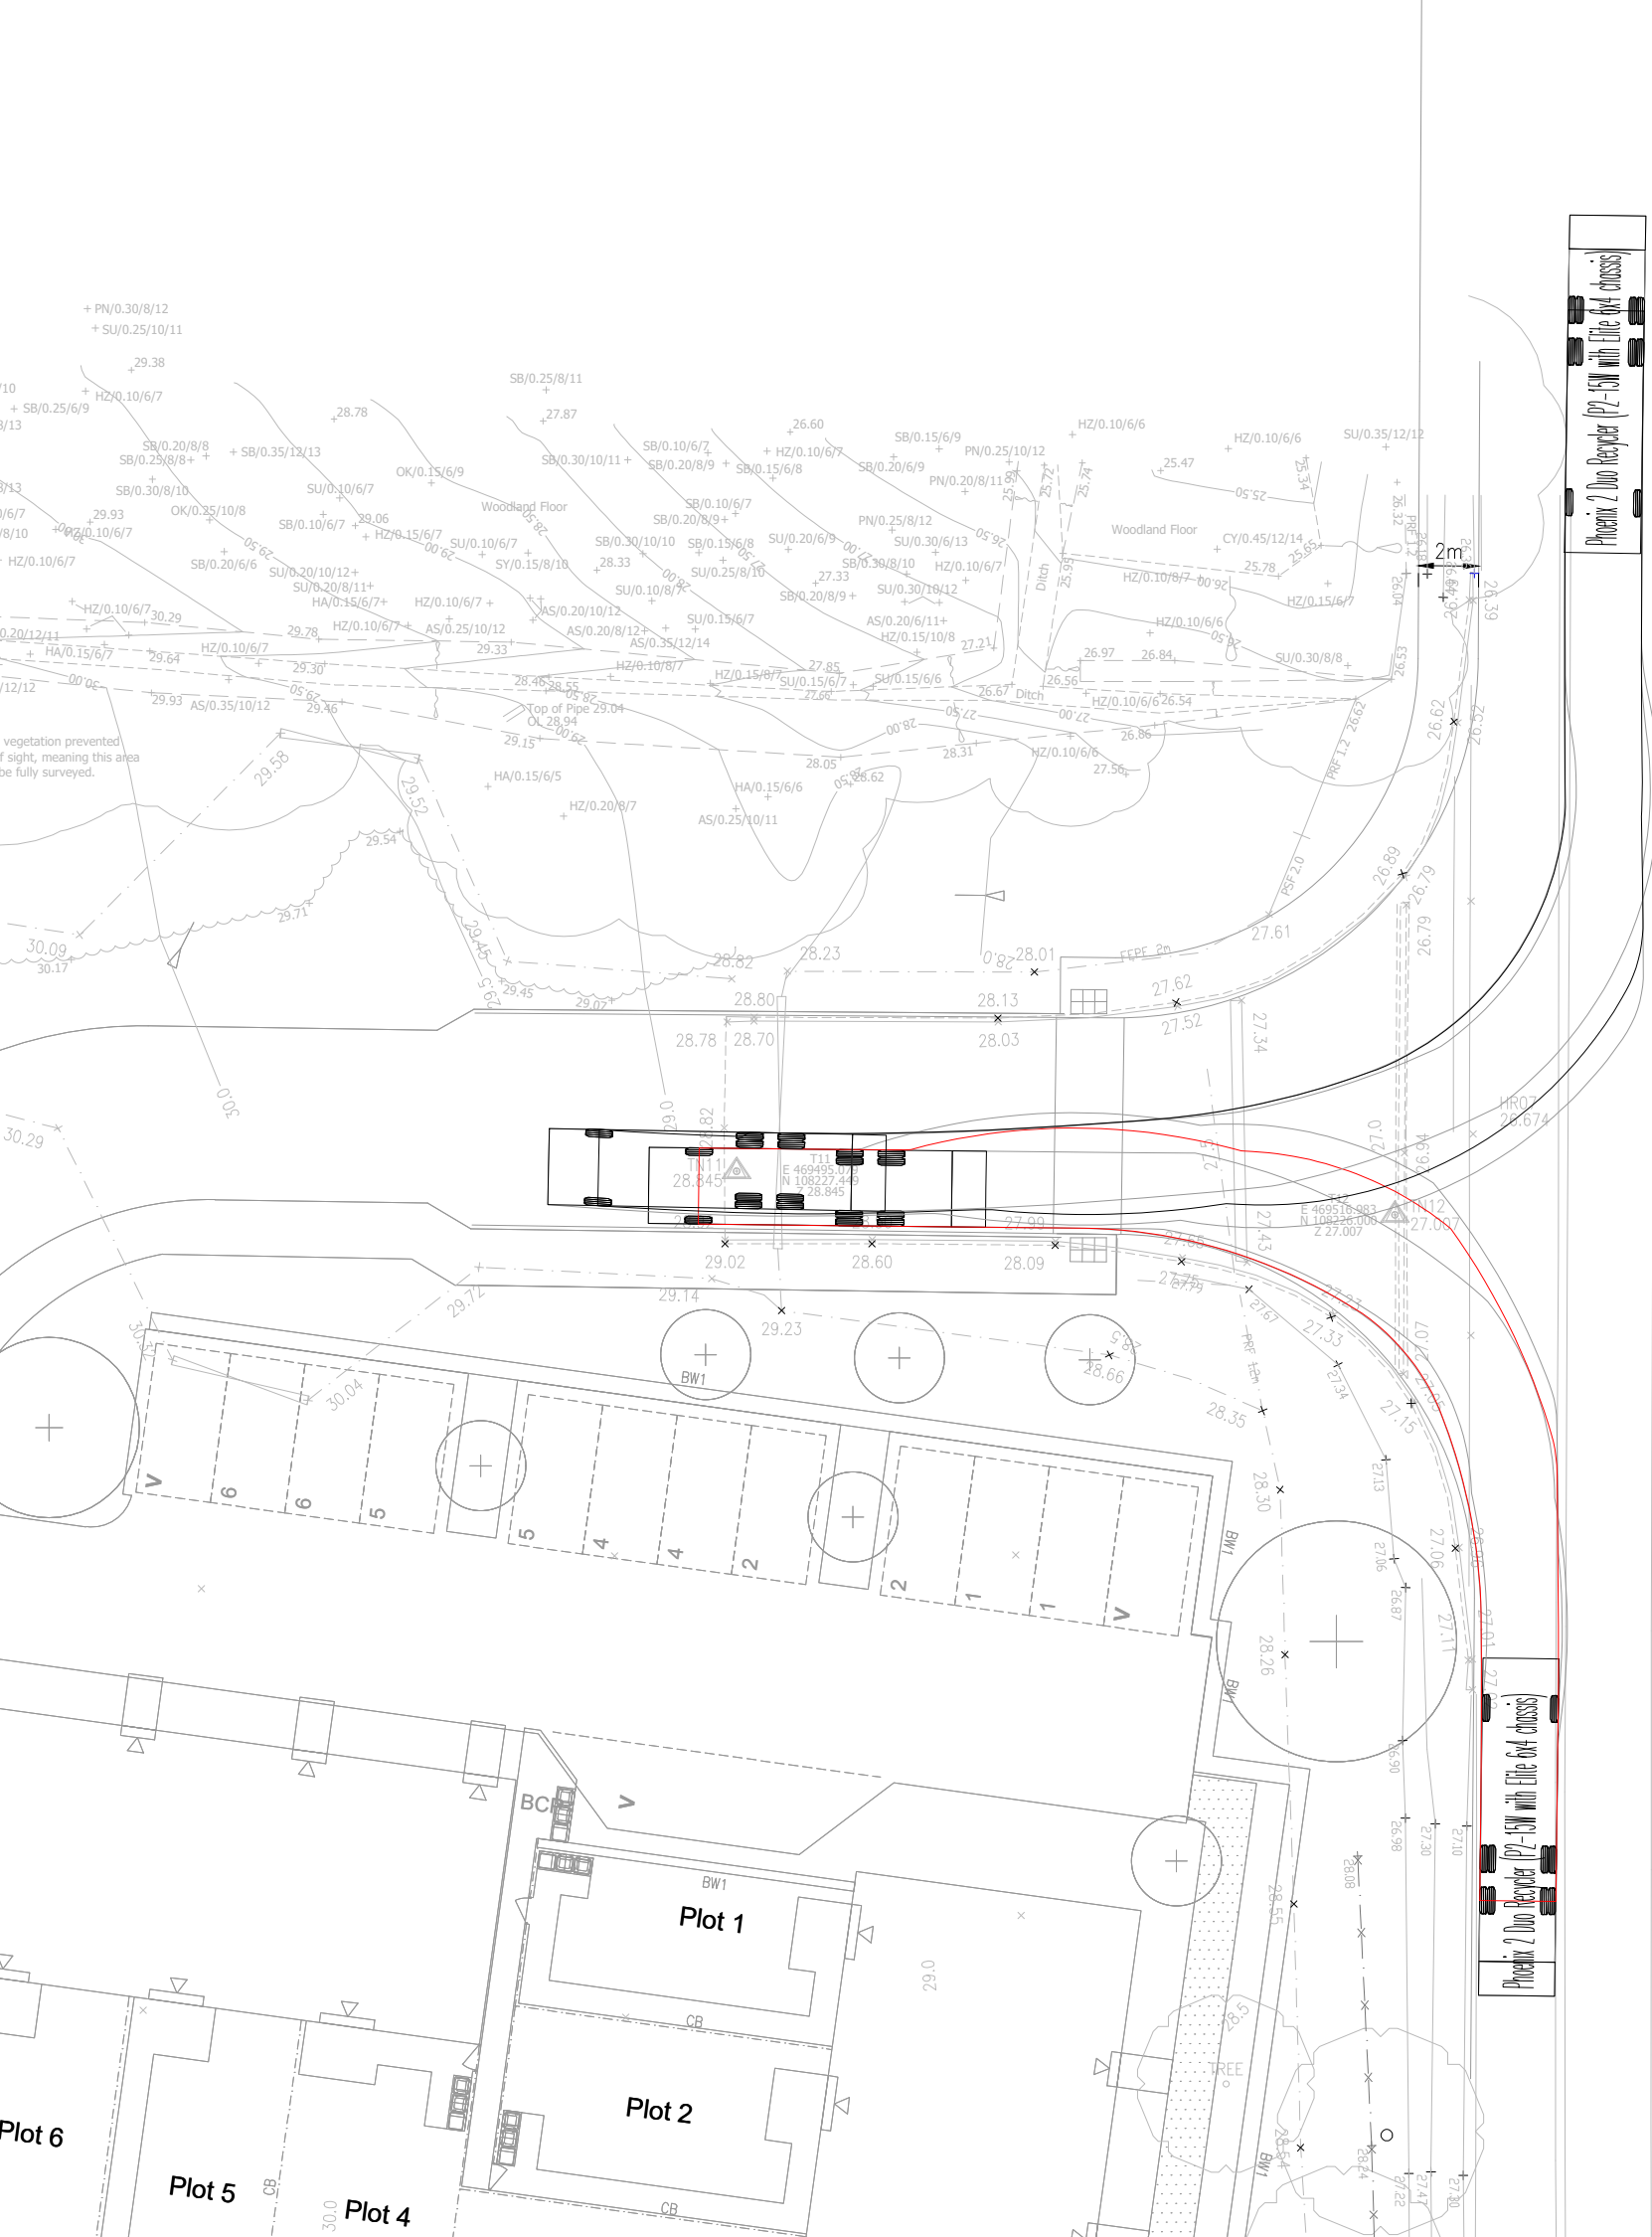
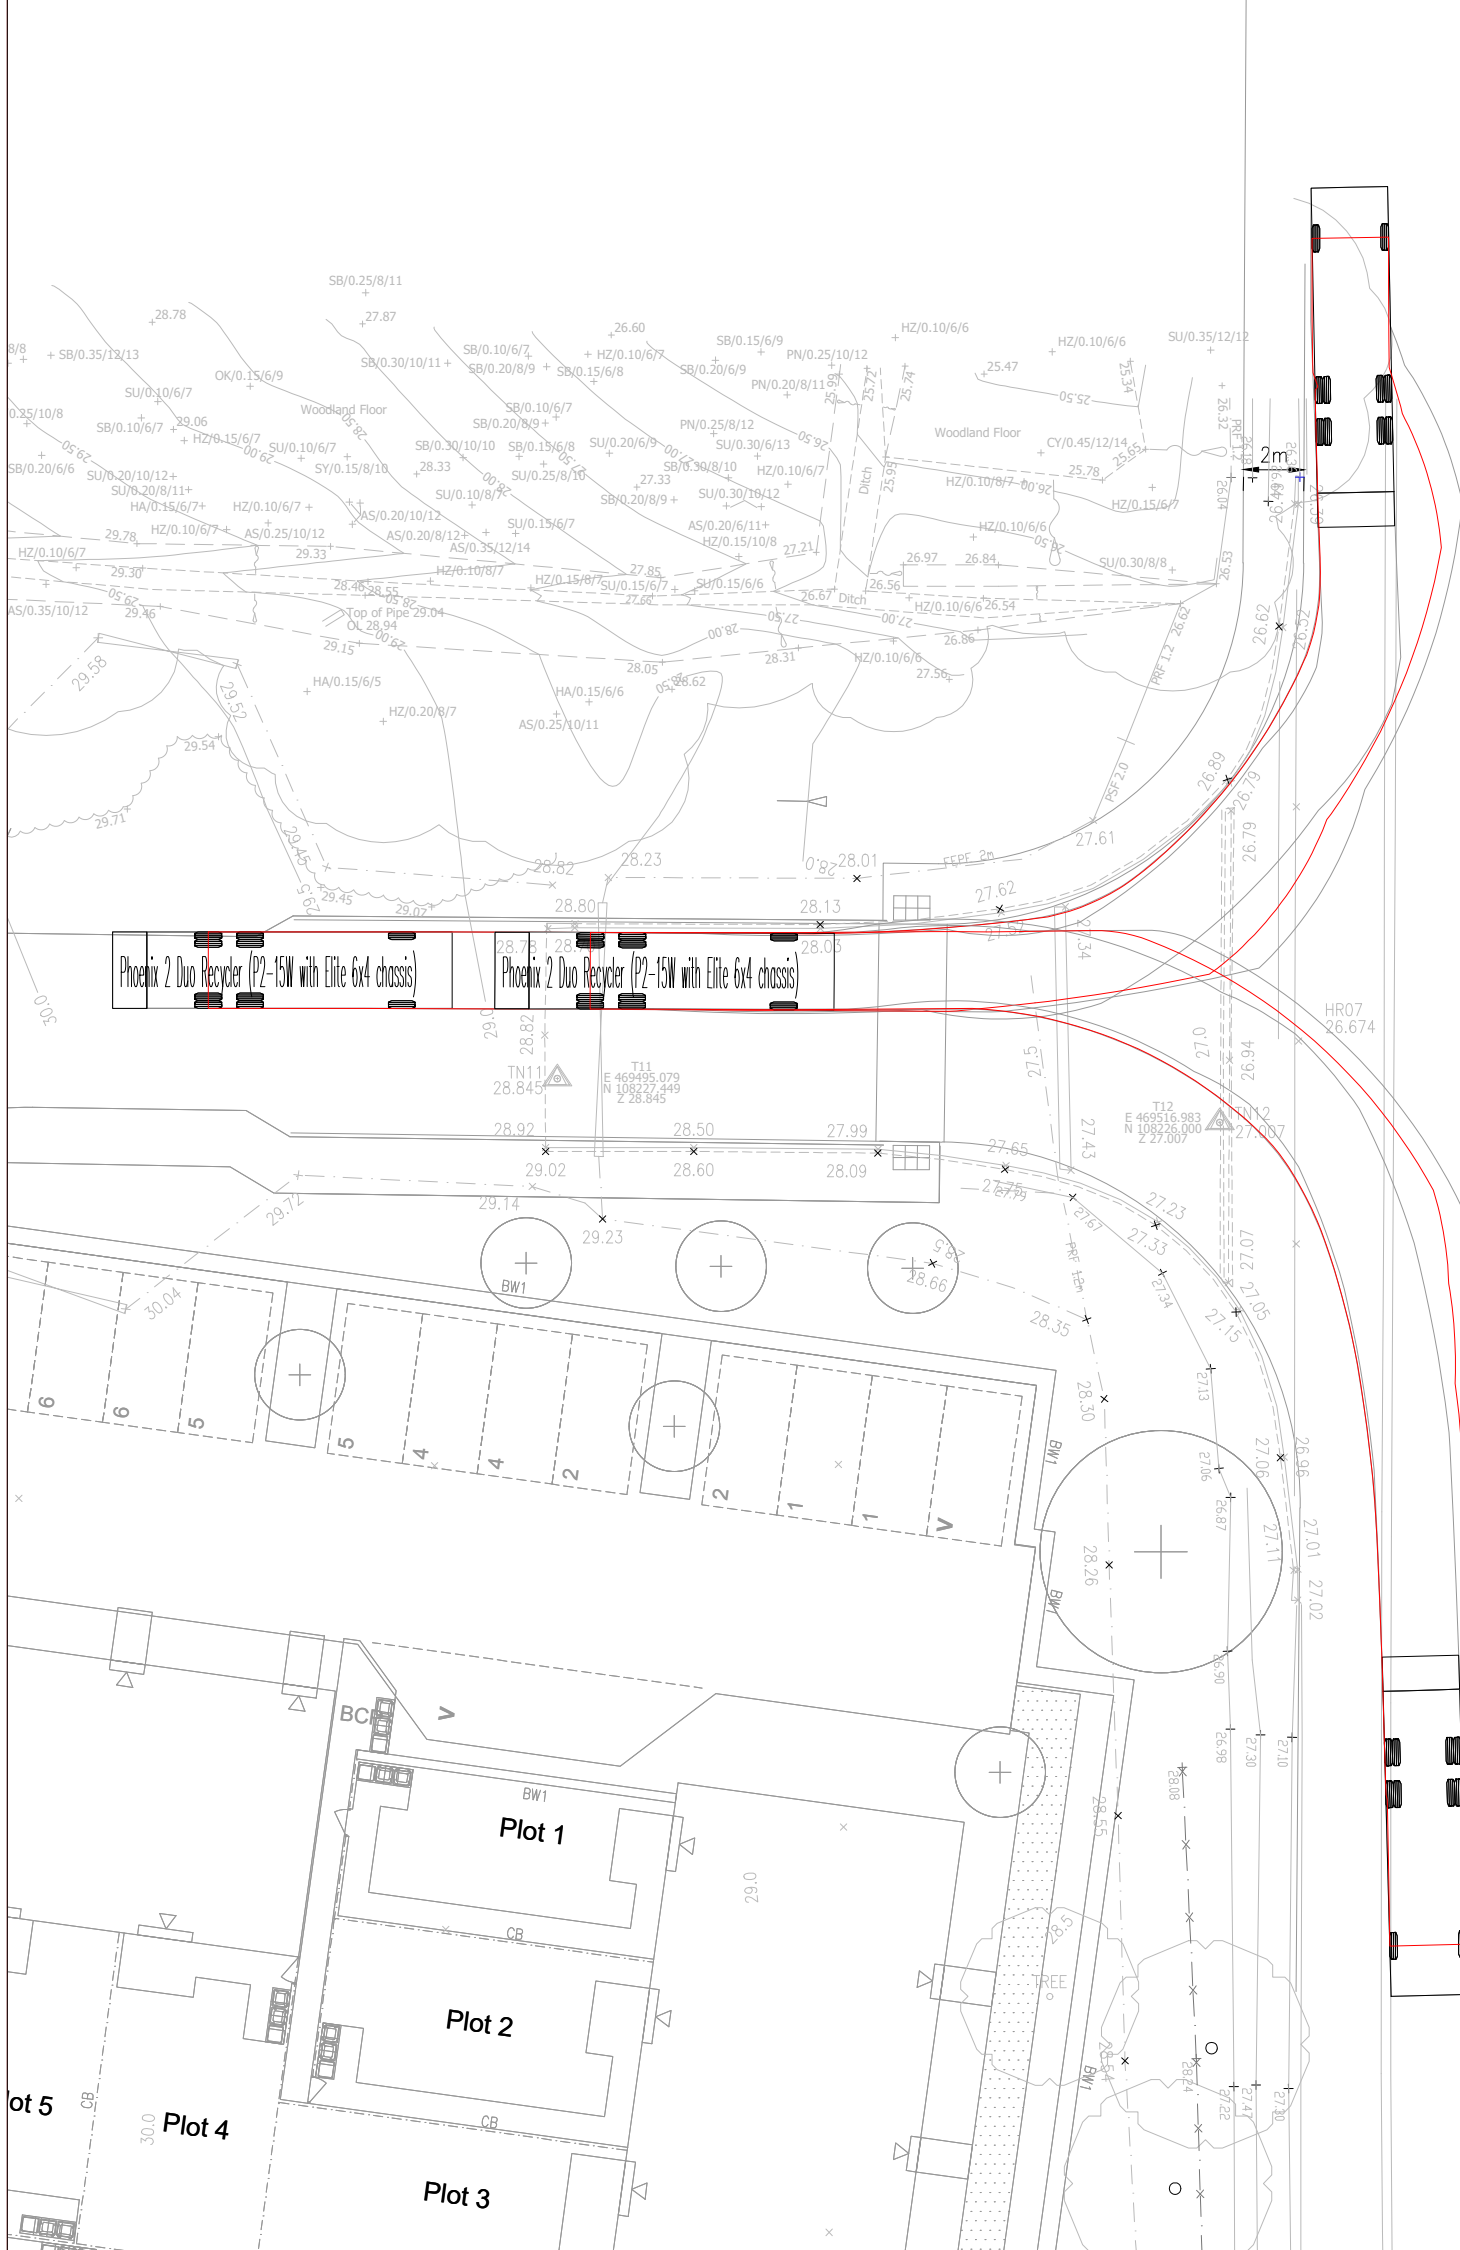
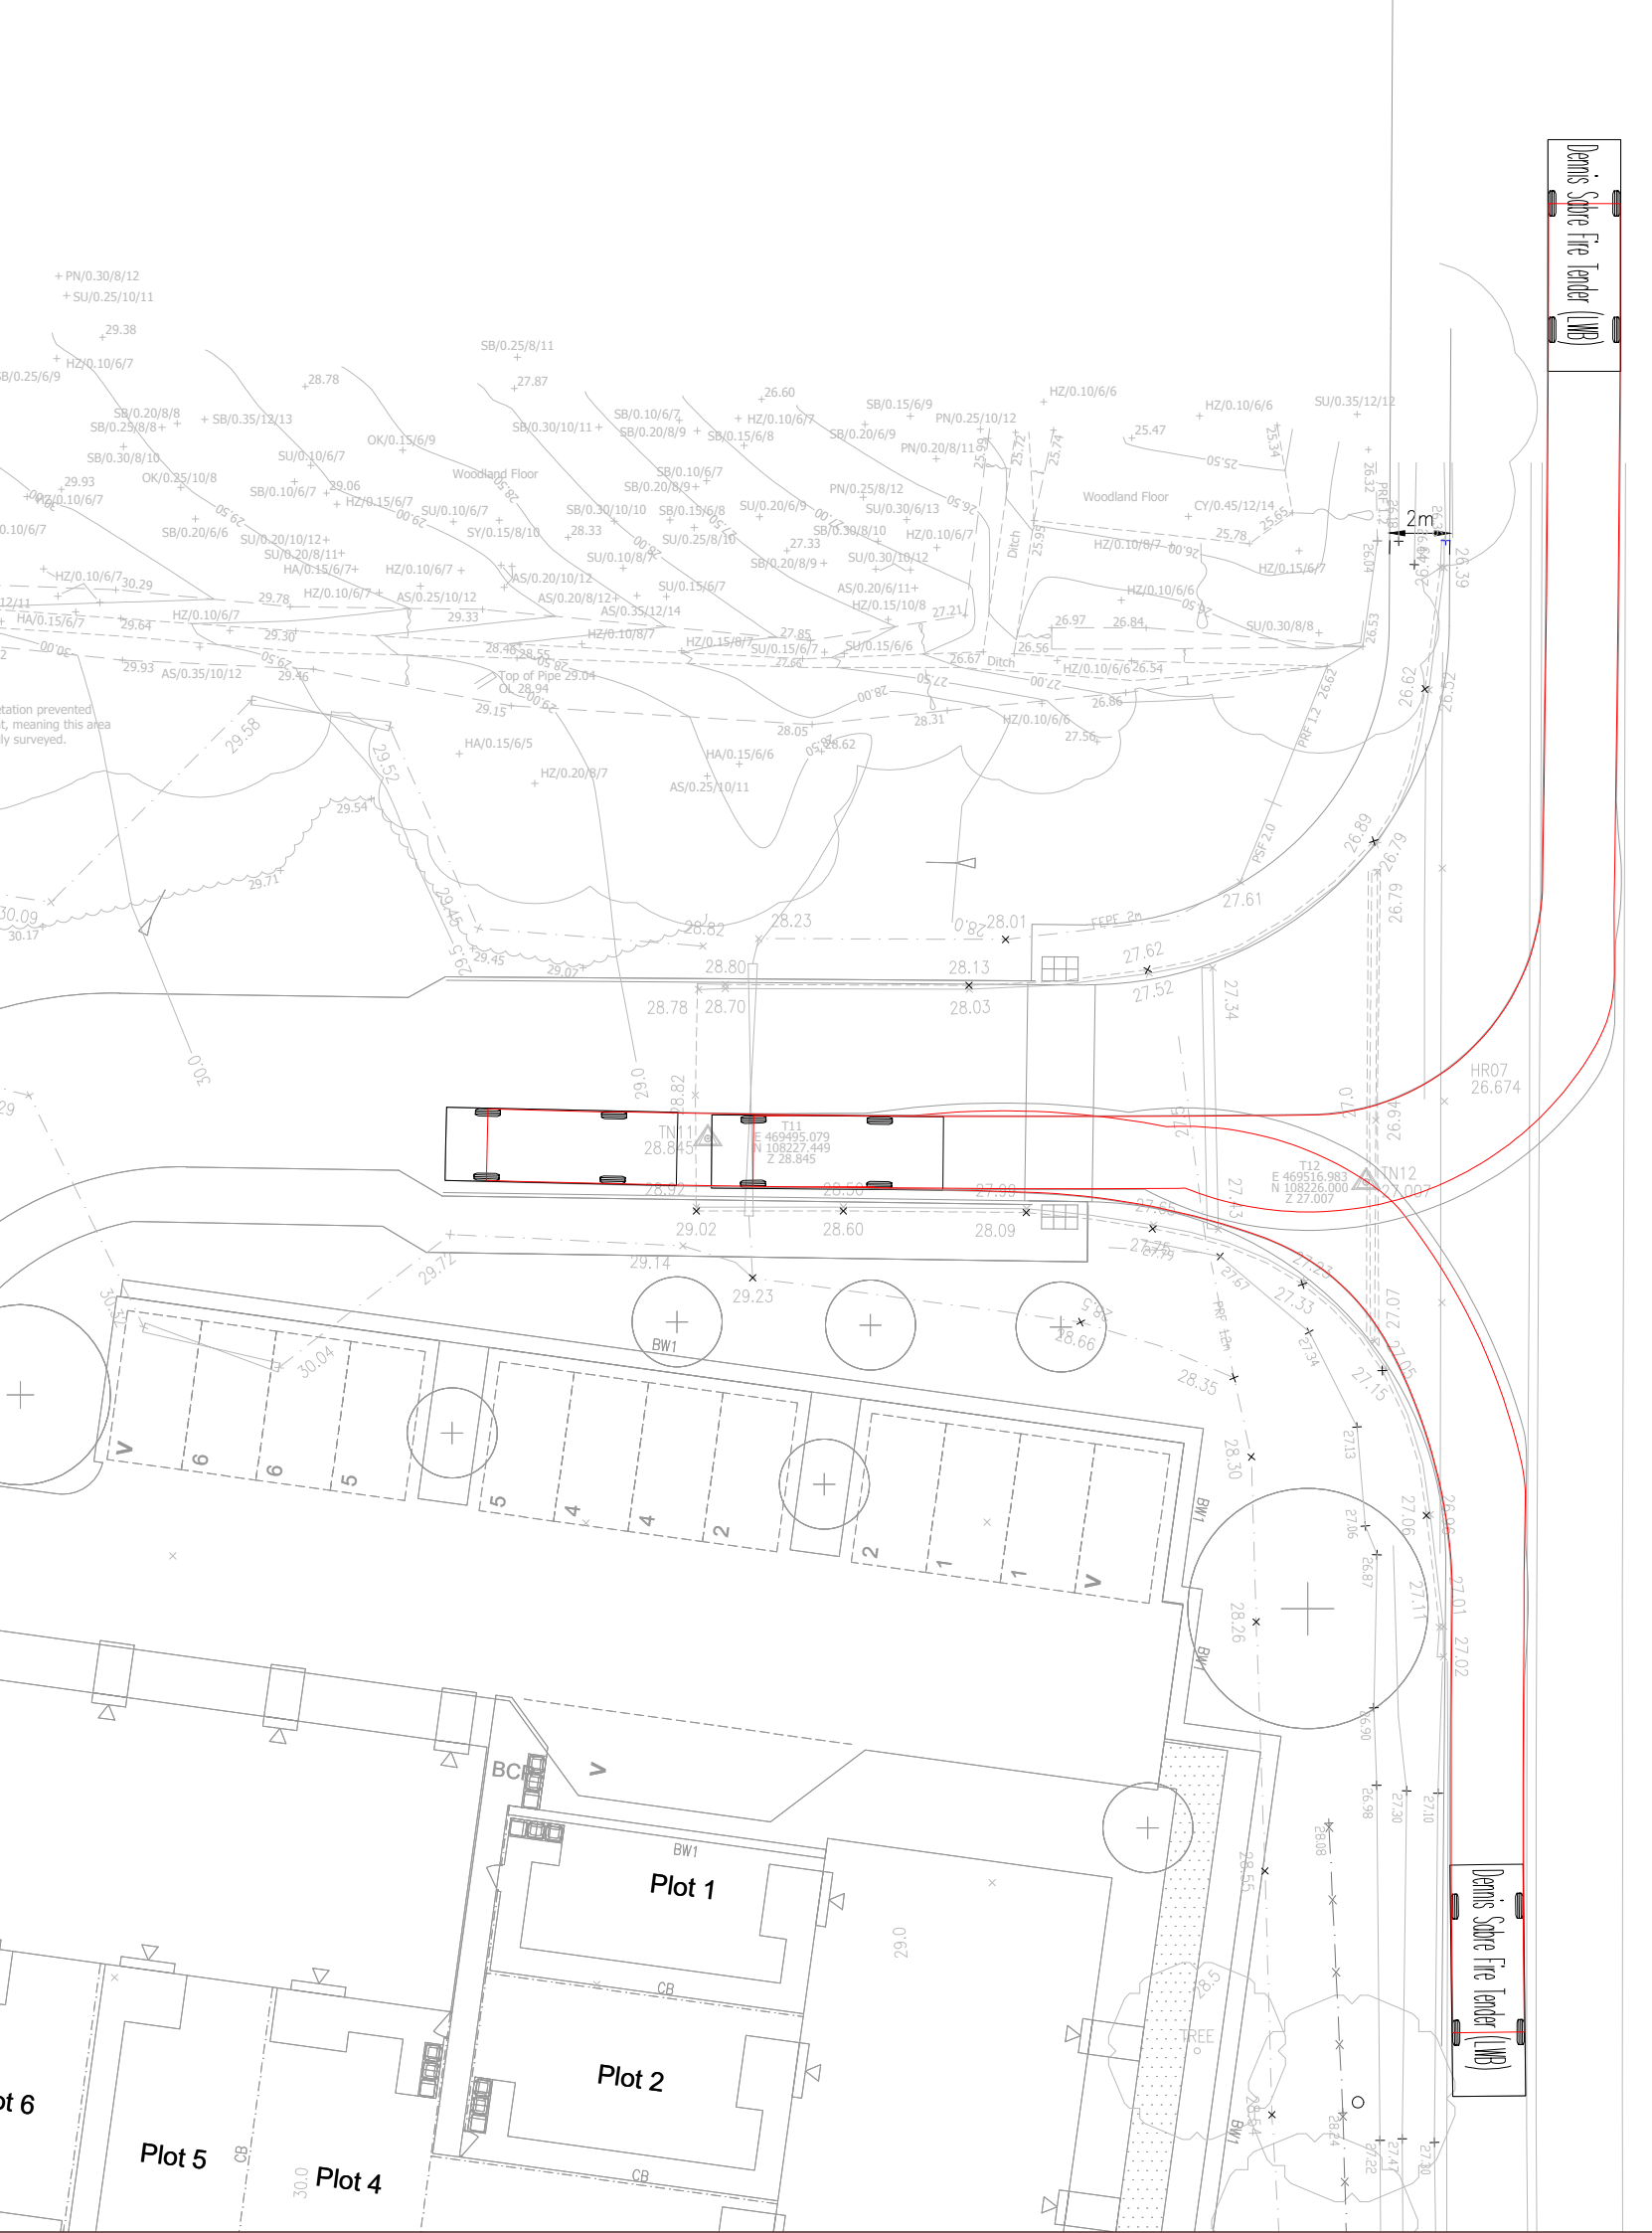


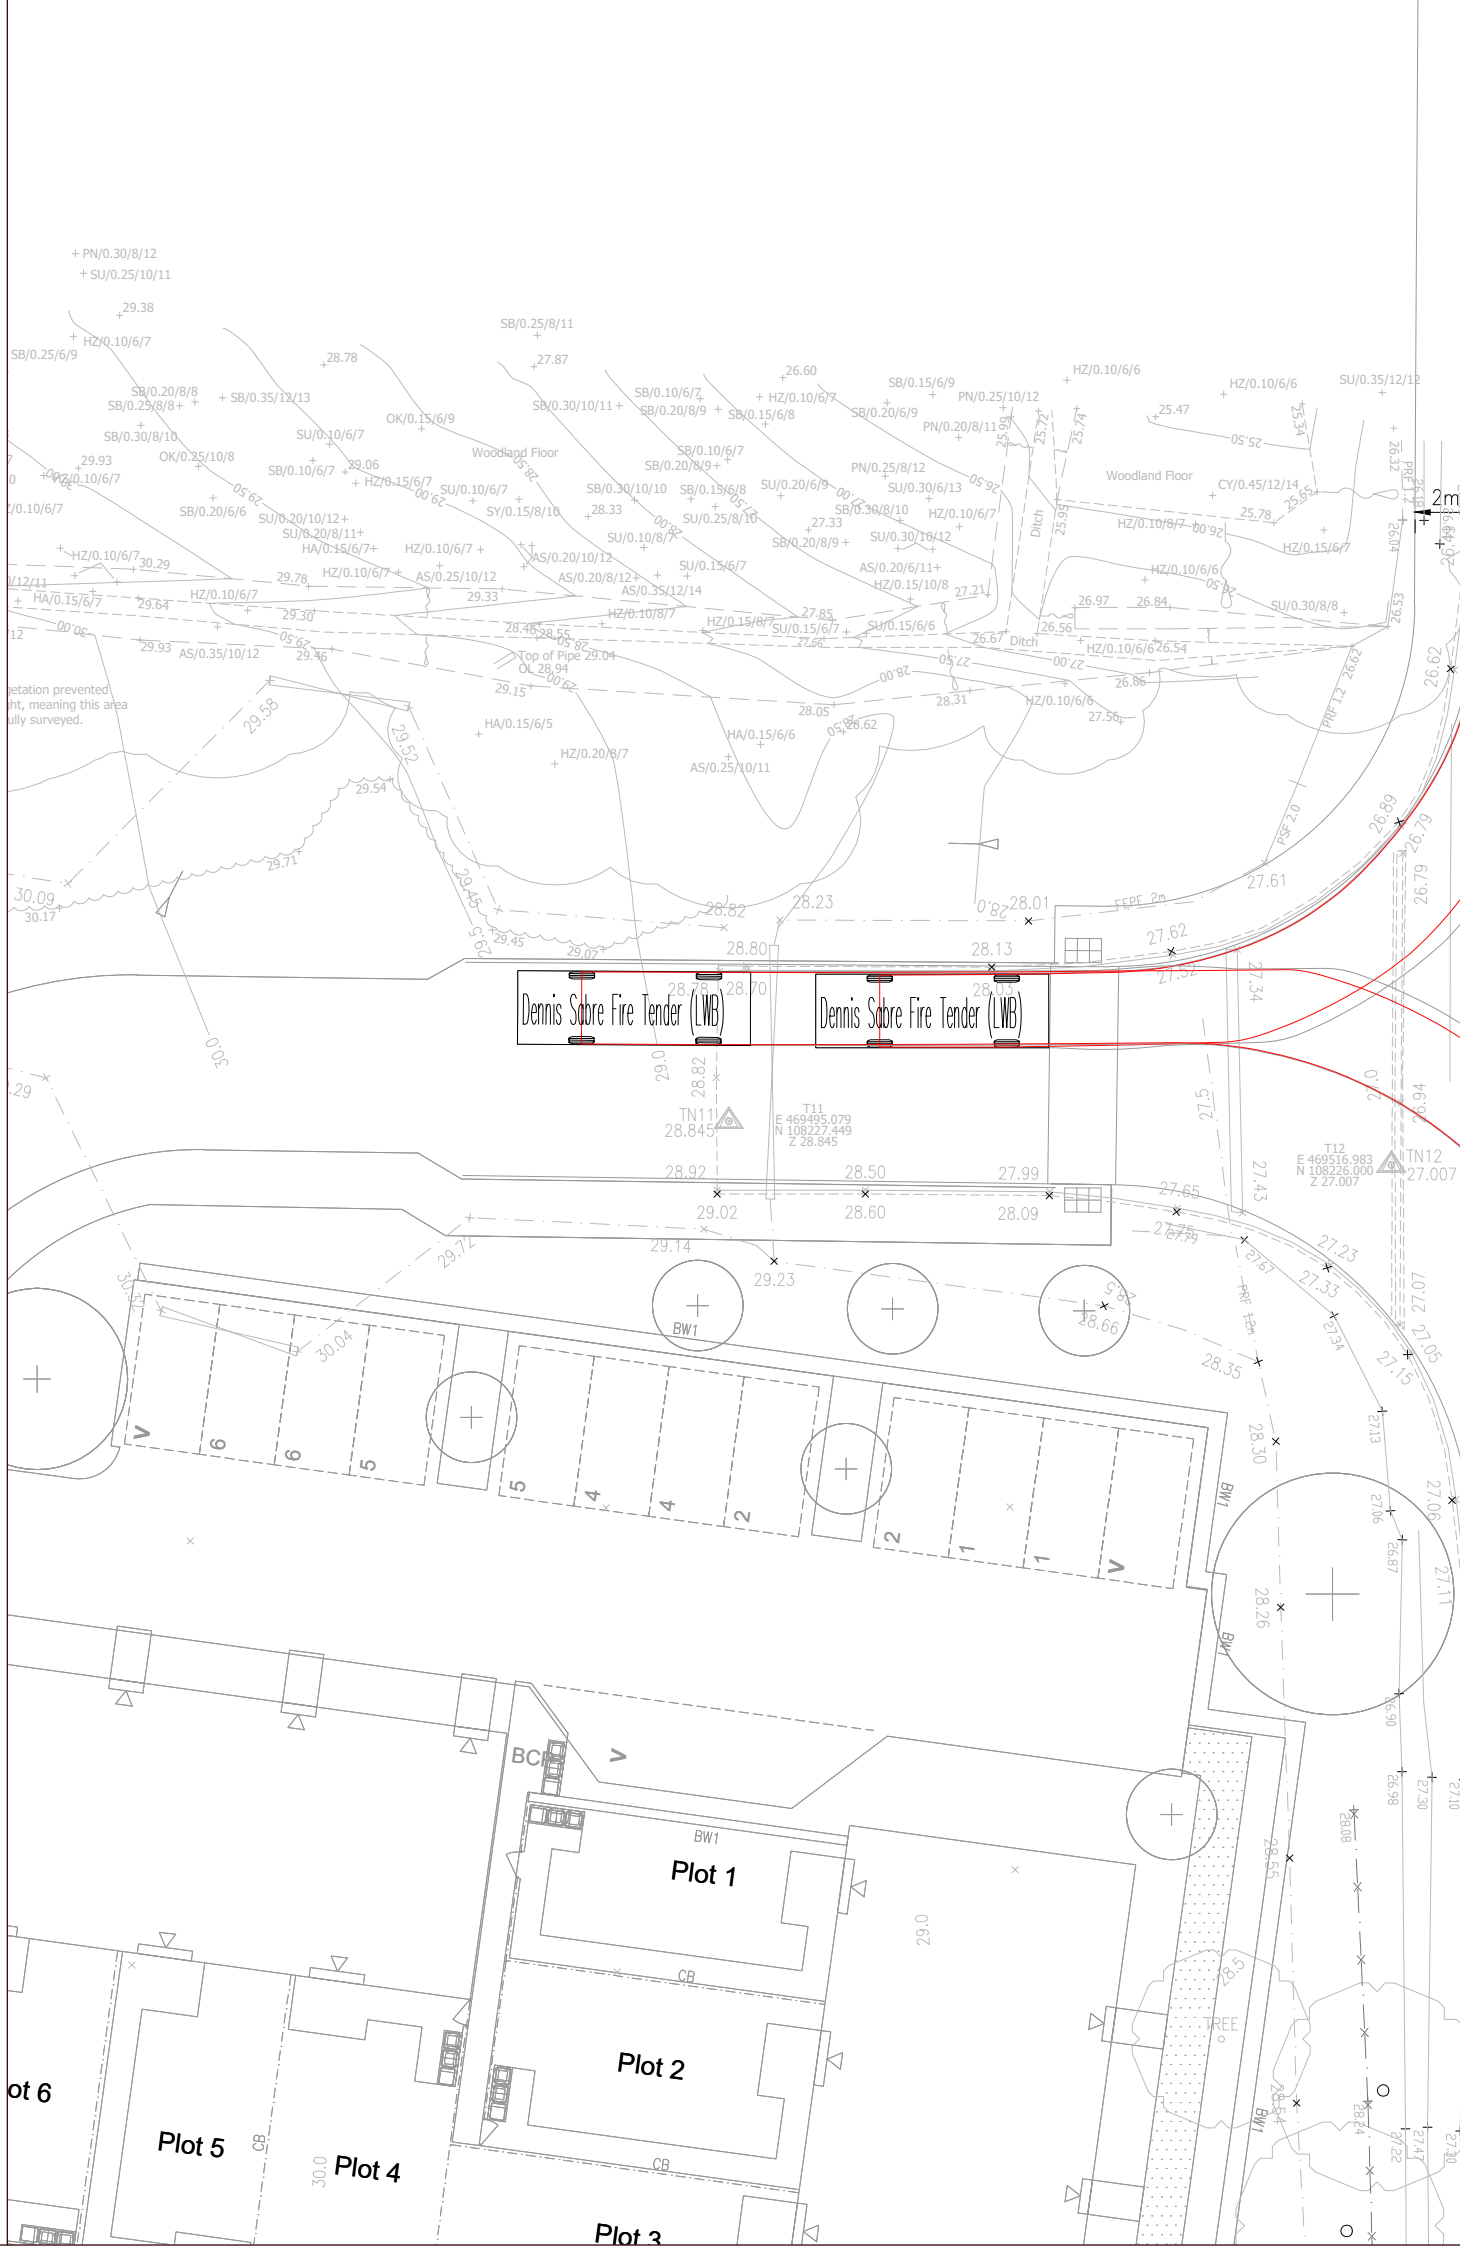

NOTES:


- Do not scale from this drawing.
- All dimensions are in metres unless otherwise stated.
- Brookbanks Consulting Ltd has prepared this drawing for the sole use of the client. The drawing may not be relied upon by any other party without the express agreement of the client and Brookbanks Consulting Ltd. Where any data supplied by the client or from other sources has been used, it has been assumed that the information is correct. No responsibility can be accepted by Brookbanks Consulting Ltd for inaccuracies in the data supplied by any other party. The drawing has been produced based on the assumption that all relevant information has been supplied by those bodies from whom it was requested.
- No part of this drawing may be copied or duplicated without the express permission of Brookbanks Consulting Ltd.

Construction Design and Management (CDM)


Key Residual Risks

Contractors entering the site should gain permission from the relevant land owners and/or principle contractor working on site at the time of entry. Contractors shall be responsible for carrying out their own risk assessments and for liaising with the relevant services companies and authorities. Listed below are Site Specific key risks associated with the project.

- Overhead and underground services
- Street Lighting Cables
- Working adjacent to water courses and flood plain
- Soft ground conditions
- Working adjacent to live highways
- Uncharted services

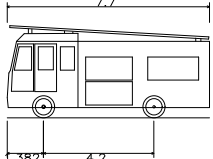

Dennis Sabre Fire Tender (LWB)
Overall Length 7.700m
Overall Width 4.200m
Overall Body Height 2.500m
Min Body Ground Clearance 0.500m
Track Width 1.380m
Lock to Lock Time 4.000m
Kerb to Kerb turning Radius 7.400m

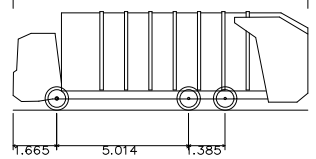

Phoenix 2 Duo Recycler (P2-15W) with Elite
Overall Length 11.220m
Overall Width 3.850m
Overall Body Height 2.500m
Min Body Ground Clearance 0.500m
Track Width 5.010m
Lock to Lock Time 4.000m
Kerb to Kerb turning Radius 11.550m



W: www.brookbanks.com E: hello@brookbanks.com



Hulbert Road
Havant

S278 Swept Path Analysis
Sheet 1 of 2

Status		Status Date
Preliminary		June 2026
Drawn	Checked	Date
BH	MB	26.06.2026
Scale	Number	Rev
1:250	13152-380	P1
0 5 10 15 20 25		
METRES		