




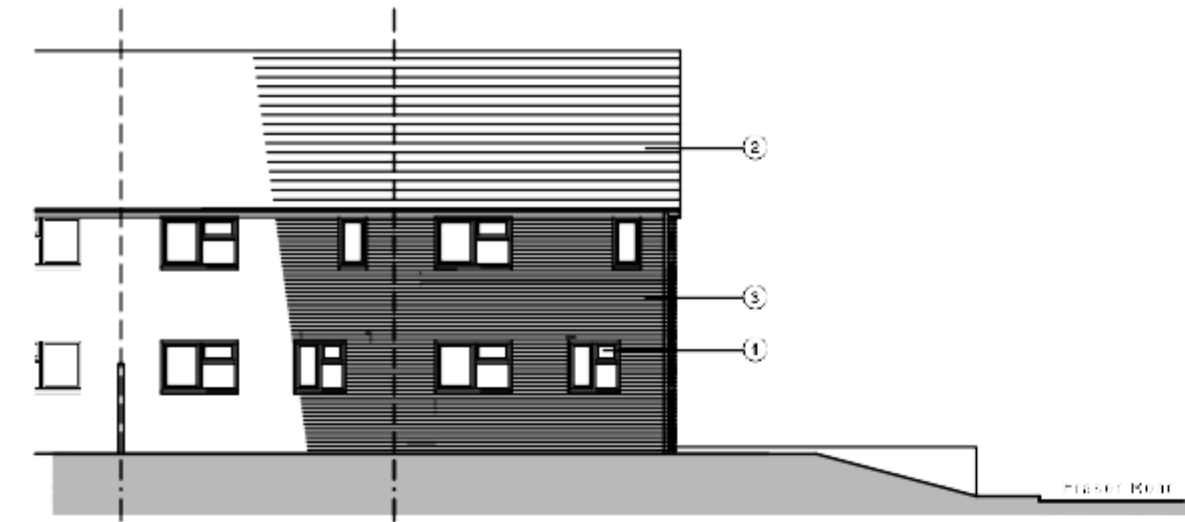


West (side) elevation

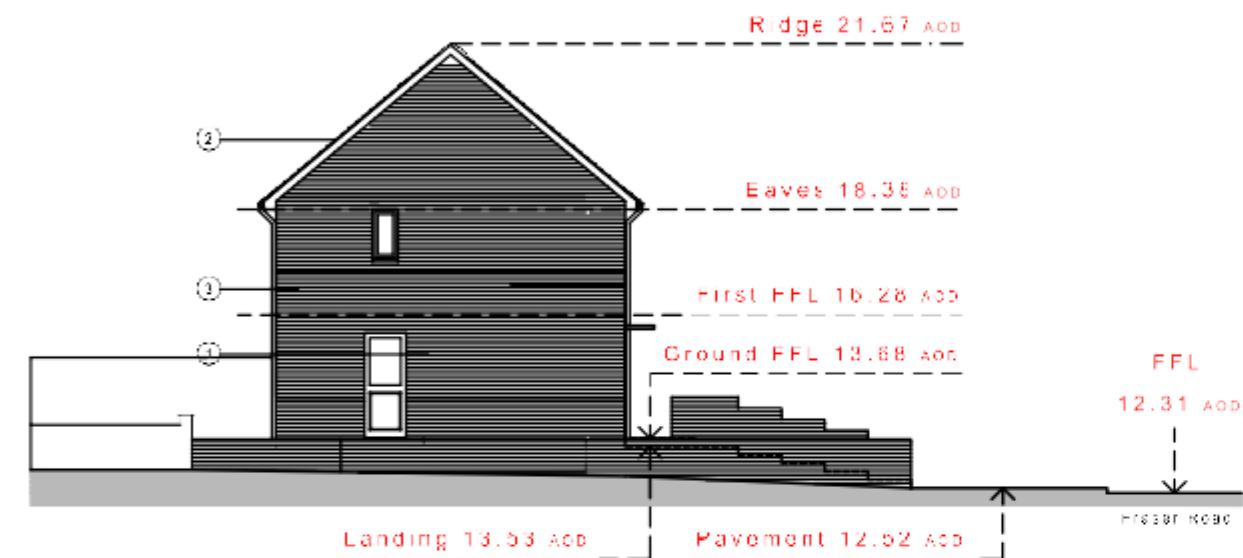


South (front) elevation
Proposed elevations see sheet

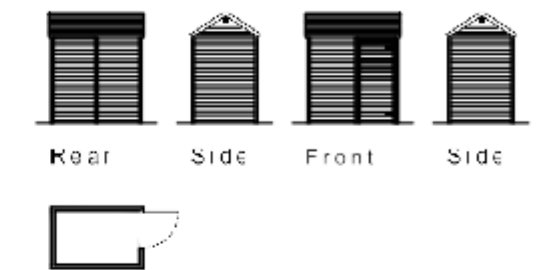

SCHEDULE OF MATERIALS

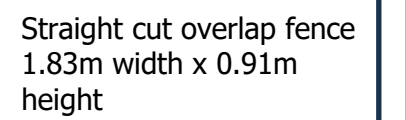

Architectural floor plan of the proposed ground floor. The plan includes a kitchen, a living area, a dining area, a bedroom, and a central hall with a staircase. A car is shown parked in a designated space labeled 'No. 108'. The plan is oriented with North (N) indicated by an arrow.

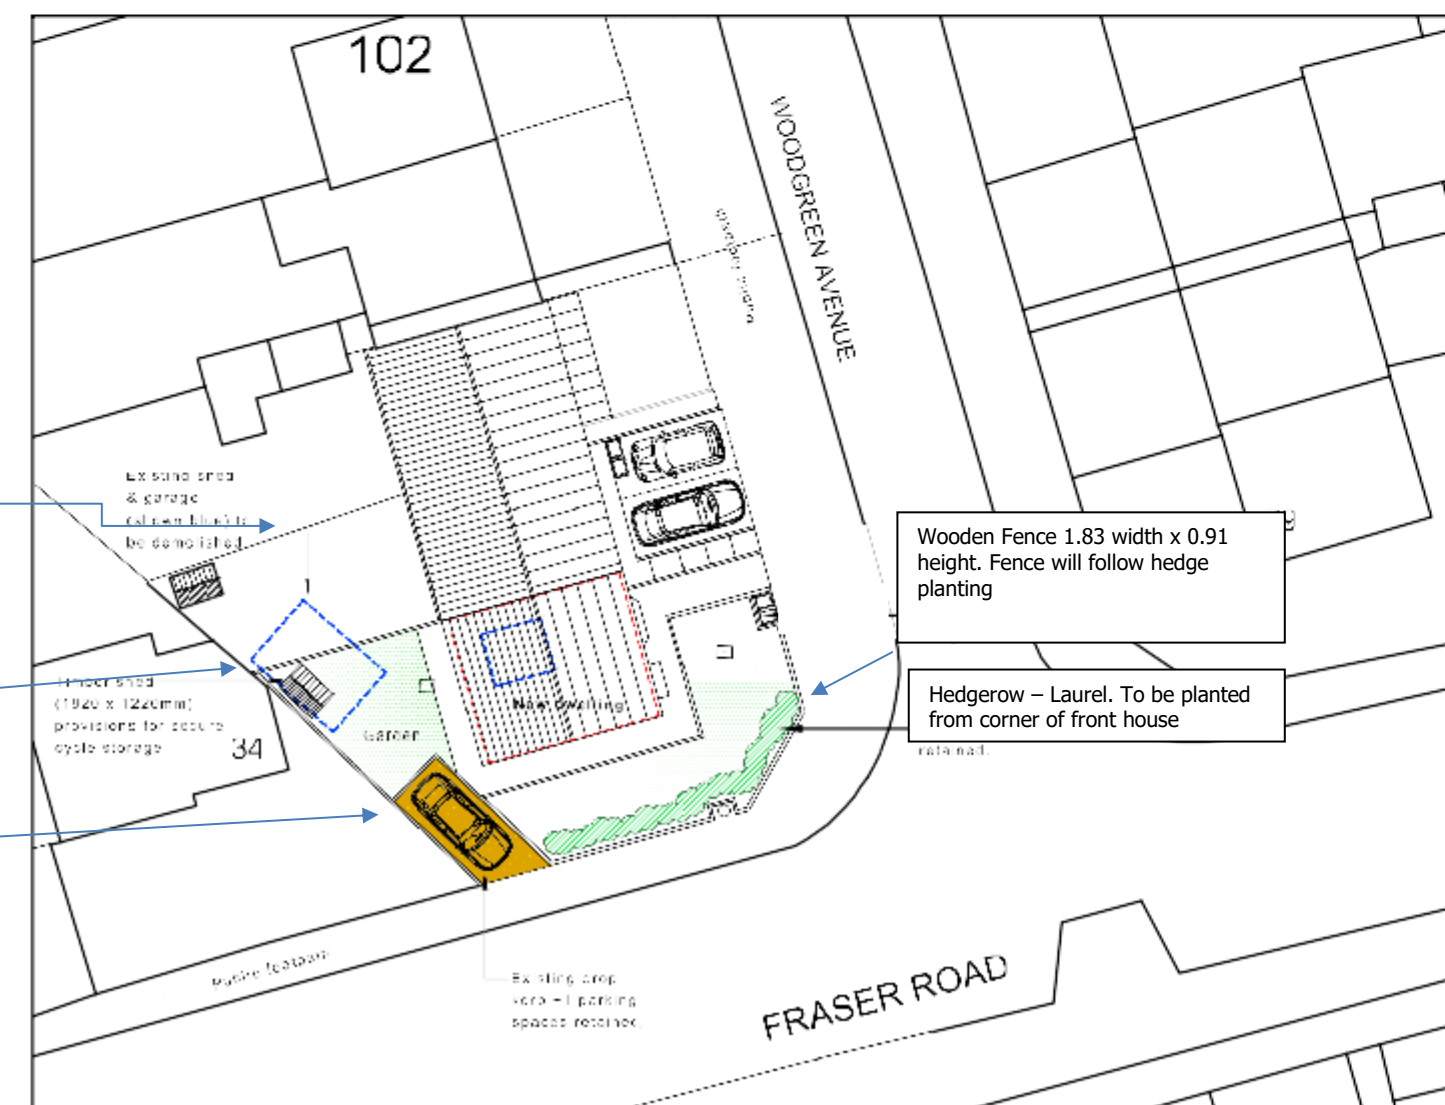

834111-1201

Mr. Urry & Mrs. Kerrigan
July 2026