


PHYSICAL SCALE IN METERS @ 1:1250

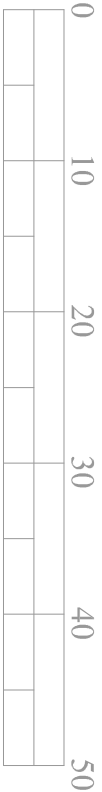


PHYSICAL SCALE IN METERS @ 1:500

NOTES:
This drawing has been produced solely for PLANNING/DESIGN.
Do not Scale from this Drawing except for planning purposes.
Any drainage shown is presumed and to be checked on site before commencement of works.
This drawing is the copyright of MF Designs Ltd.



Produced on 26 June 2026 from the Ordnance Survey National Geographic Database and incorporating surveyed revision available at this date.
This map shows the area bounded by 472626 106509 472726 106609 472626 106509 472726 106609 472626 106509
Crown copyright and database rights 2026 OS 100054135. Supplied by copia ltd trading as UKPlanningMaps.com a licensed Ordnance Survey partner (OS 100054135).
Data licence expires 26 June 2027. Unique plan reference: vlf/1438323/1923595

Location

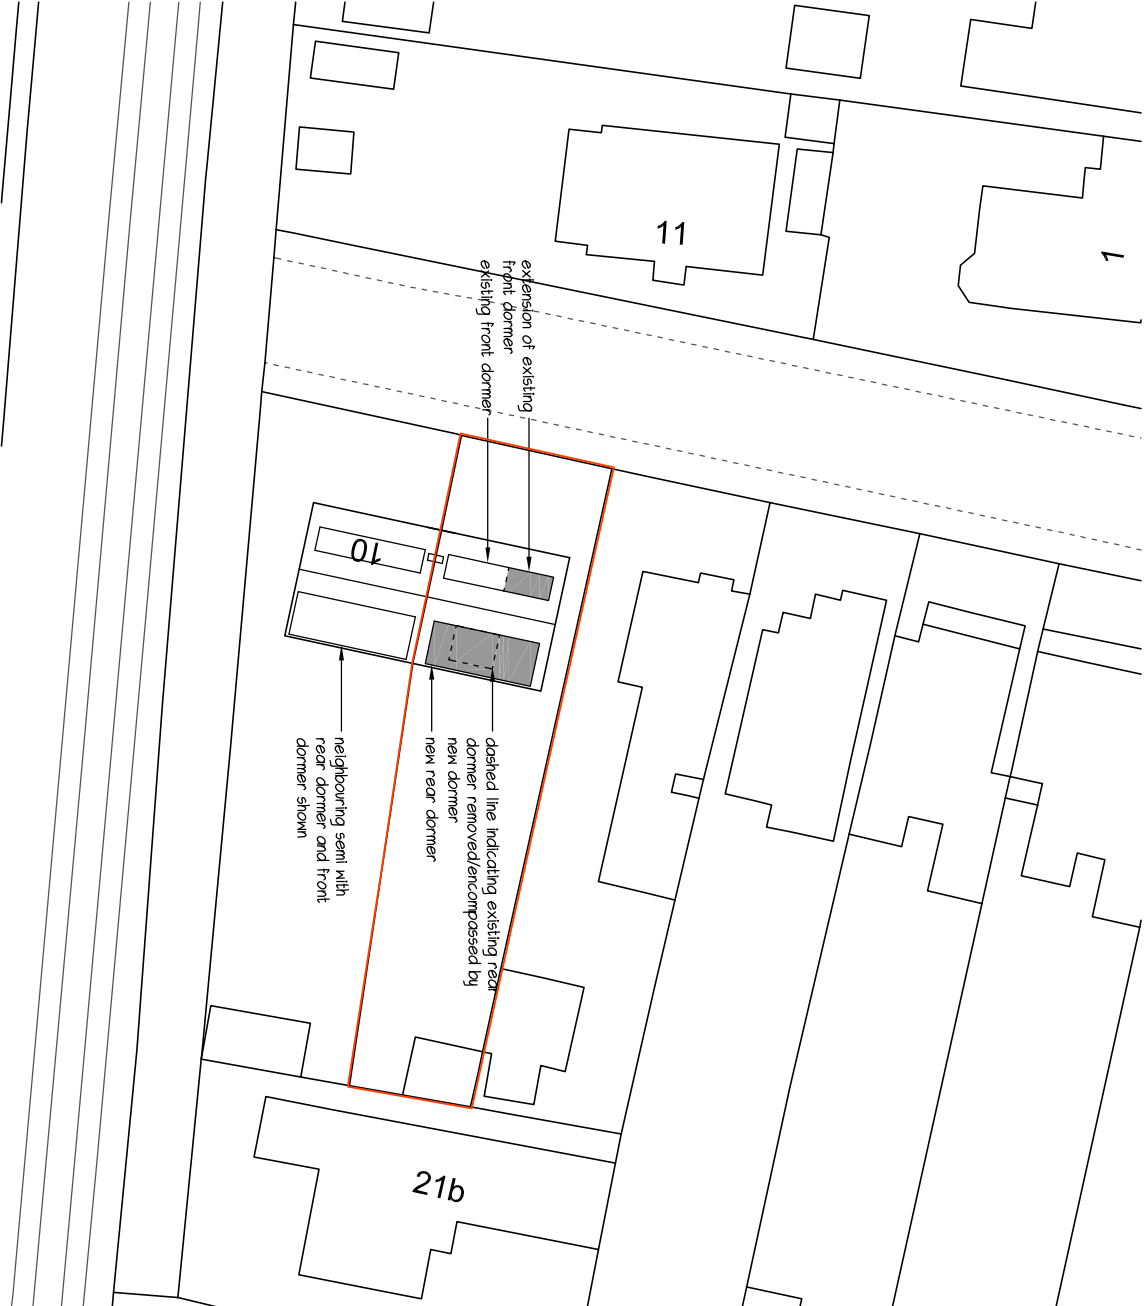

Block



ROOF CONVERSION & DORMER EXTENSION - 9 Second Avenue, Havant. PO9 2QP

mf designs ltd

Chartered Architects



36 Grove Road • Havant • Hampshire • PO9 1AR

Director: Martin Farrer RIBA • Co Registration No.4507379

t/f 02382 470967

e admh@mfdesigns.org.uk

Date: June 2026

Scale: 1:1250/500 @ A3

Job No: 3382

Dwg No: P_03