
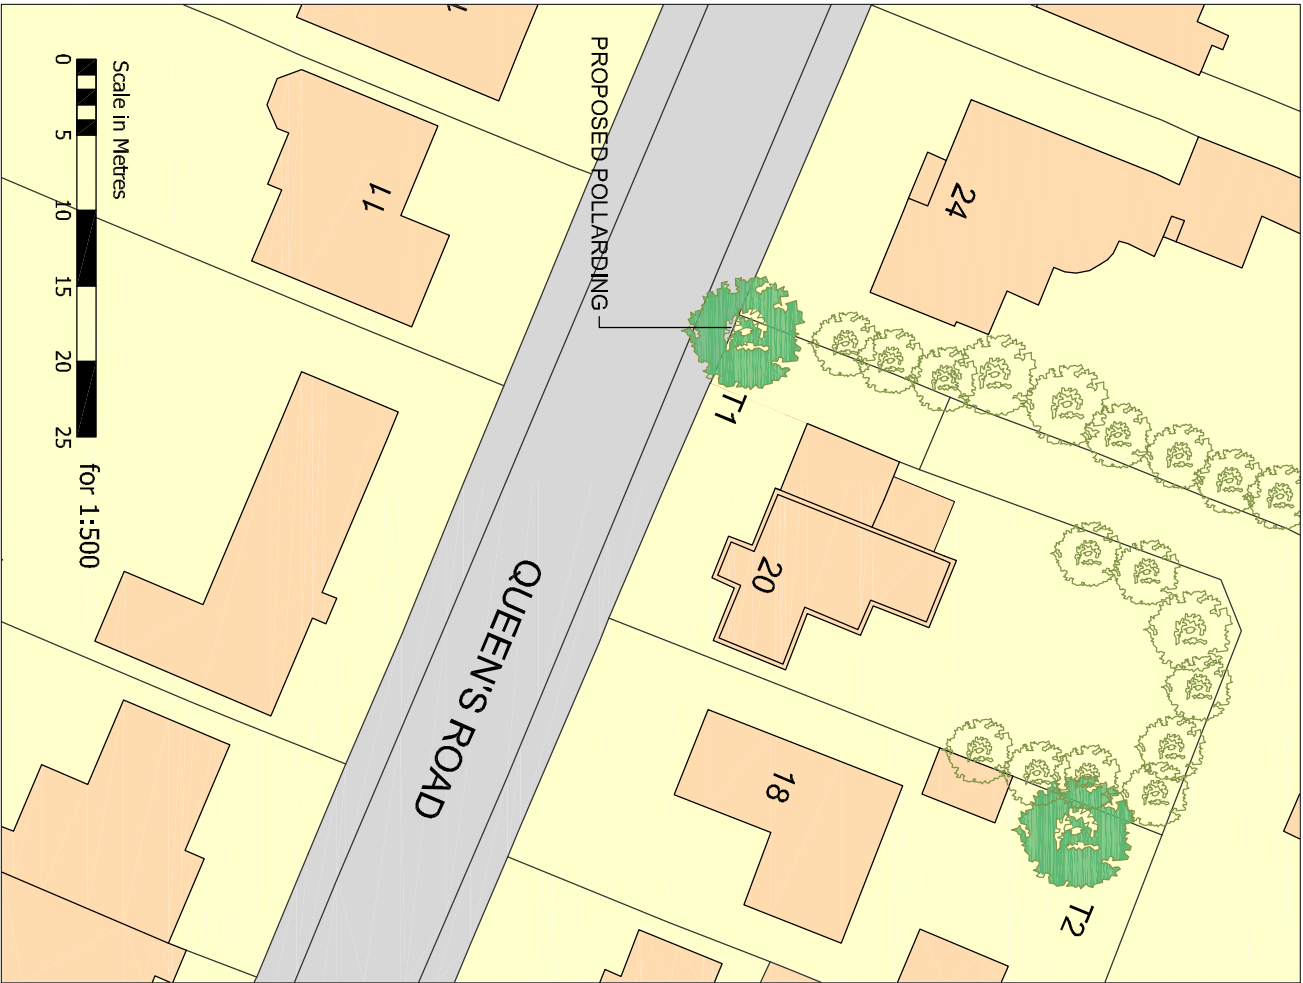


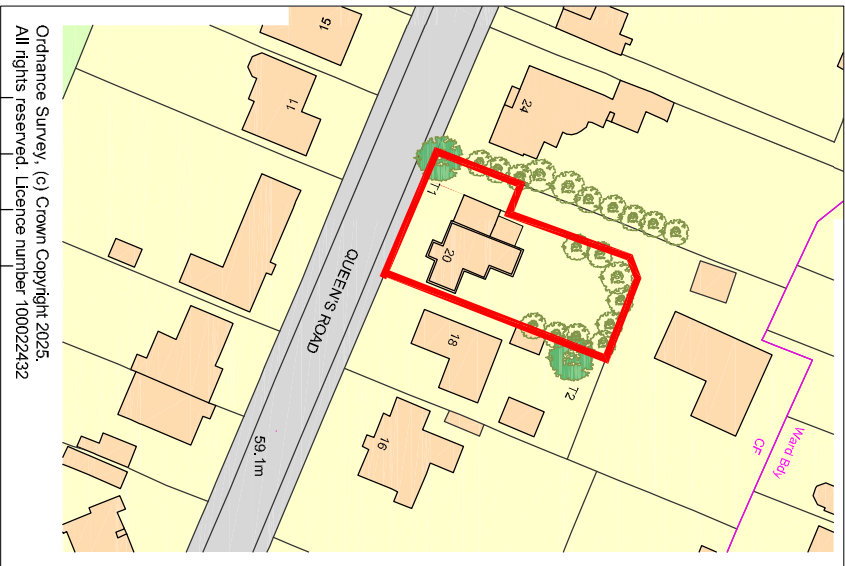

Revised	Description	Date	Drawn
Project: BEECHWOOD 20 QUEENS ROAD WATERLOOVILLE HANTS			
Drawing Title: PROPOSED POLLARDING			
Chris Flint Associates Ltd CHARTERED SURVEYORS - PROJECT MANAGERS DEVELOPMENT CONSULTANTS			
Drawn By: CF	Date: 01/07/26	SHEET SIZE: A3	Approved By: Date:
Drawing No: CFA	Revision: FULL	01	Scale: As shown
PLANNING			
BEECHWOOD - 20 QUEENS ROAD - WATERLOOVILLE - PO7 7SB Ref: 023 92 432464 Email: chrisflintassociates@gmail.com			