


PHYSICAL SCALE IN METERS @ 1:100


NOTES:
This drawing has been produced solely for PLANNING/DESIGN.
Do not Scale from this Drawing except for planning purposes.
Any drainage shown is presumed and to be checked on site before commencement of works.
This drawing is the copyright of MF Designs Ltd.

LEGEND

 = area of restricted headroom below 1.8m

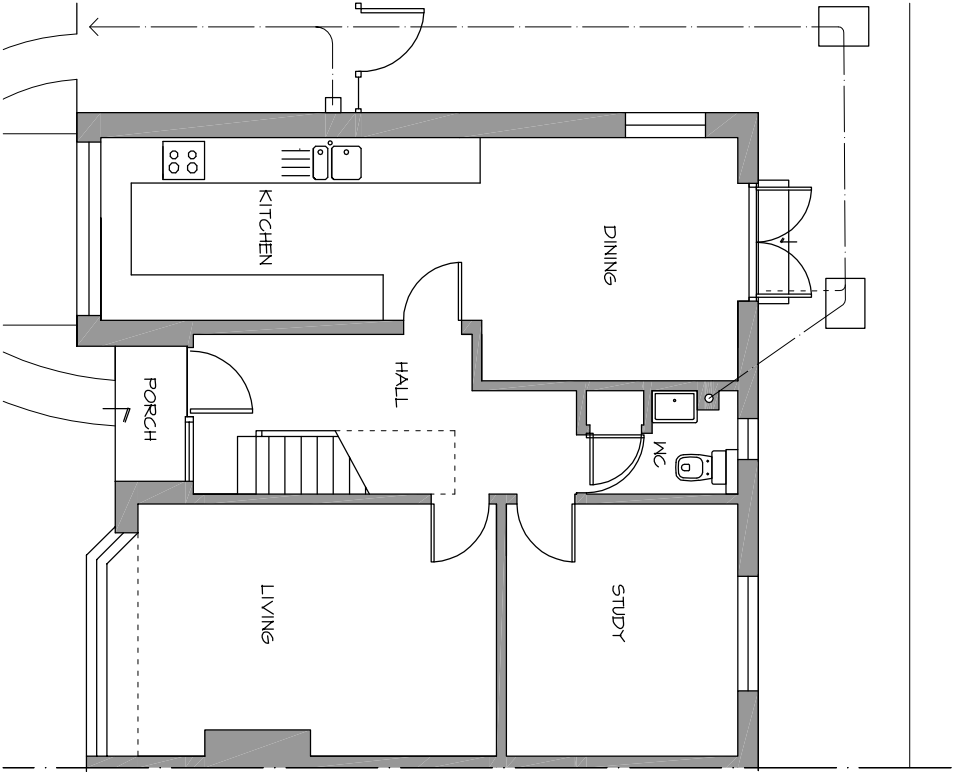

Proposed Ground (no material change)

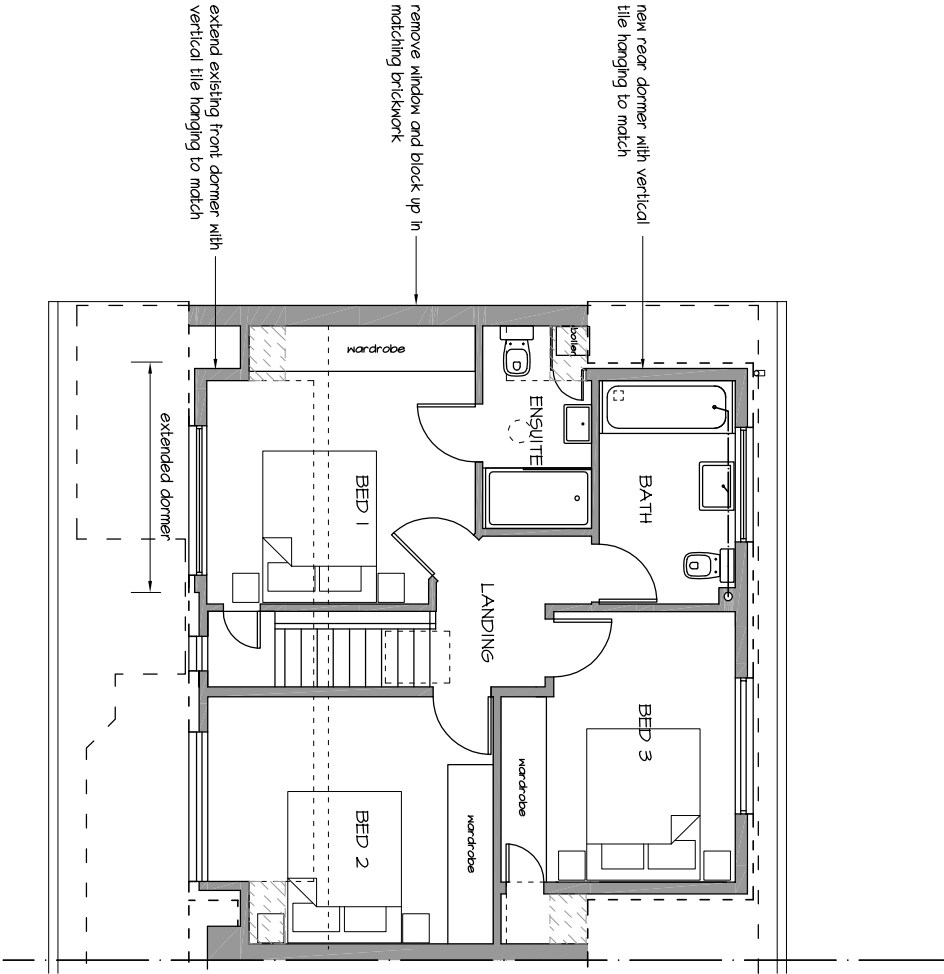

Proposed First



mf designs ltd

Chartered Architects



36 Grove Road • Havant • Hampshire • PO9 1AR
Director: Martin Farrer RIBA • Co Registration No.4507379

t/f 02392 470967
e admh@mfdesigns.org.uk

Date: June 2026
Scale: 1:100 @ A3

Job No: 3382
Dwg No: P_01

ROOF CONVERSION & DORMER EXTENSION - 9 Second Avenue, Havant. PO9 2QP