0 2 4 6 8 10

PHYSICAL SCALE IN METERS @ 1:100

NOTES:
This drawing has been produced solely for PLANNING/DESIGN.
Do not Scale from this Drawing except for planning purposes.
Any drainage shown is presumed and to be checked on site before commencement of works.
This drawing is the copyright of MF Designs Ltd.

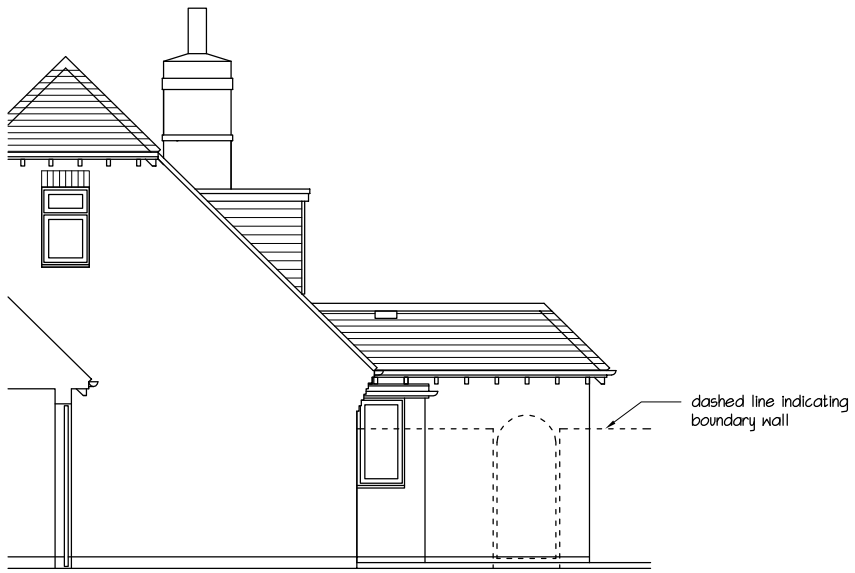

Existing West

Existing South (Front)

Existing East

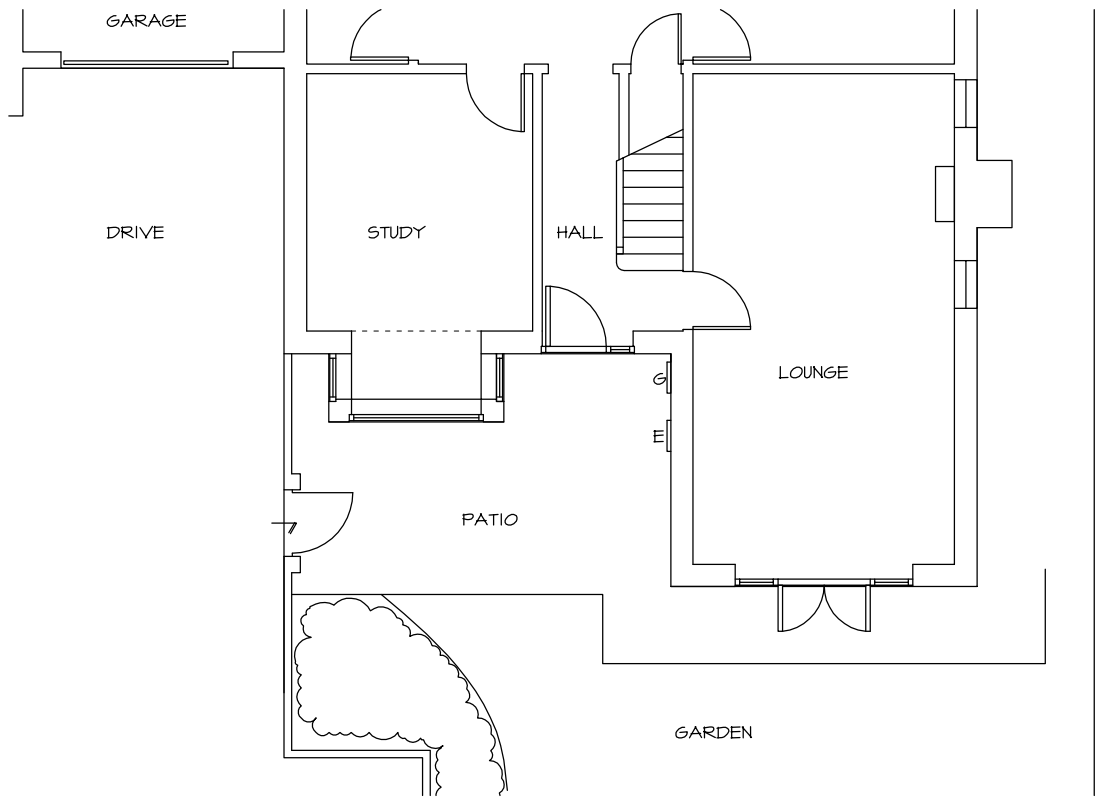

Existing Ground

NORTH

EXISTING SURVEY - 25 Brent Court, Emsworth. PO10 7JA

-

mf designs ltd

Chartered Architects

36 Grove Road • Havant • Hampshire • PO9 1AR
Director: Martin Farrer RIBA • Co Registration No.4507379

t/f 02392 470967
e admin@mfdesigns.org.uk

Date: July 2026
Scale: 1:100 @ A3

Job No: 3384
Drg No: EX_01