



PHYSICAL SCALE IN METERS @ 1:100


NOTES:
This drawing has been produced solely for PLANNING/DESIGN.
Do not Scale from this Drawing except for planning purposes.
Any drainage shown is presumed and to be checked on site
before commencement of works.
This drawing is the copyright of MF Designs Ltd.

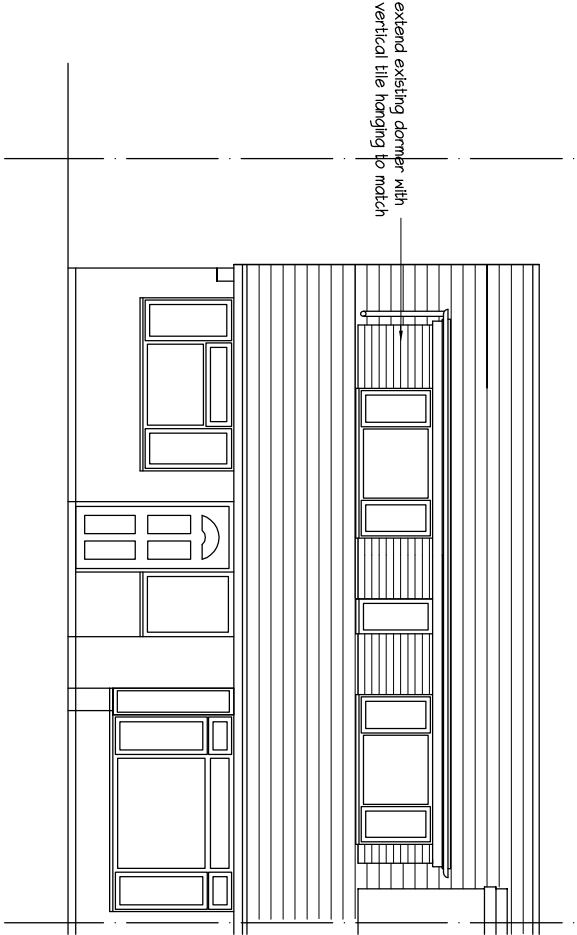


Proposed West (front)

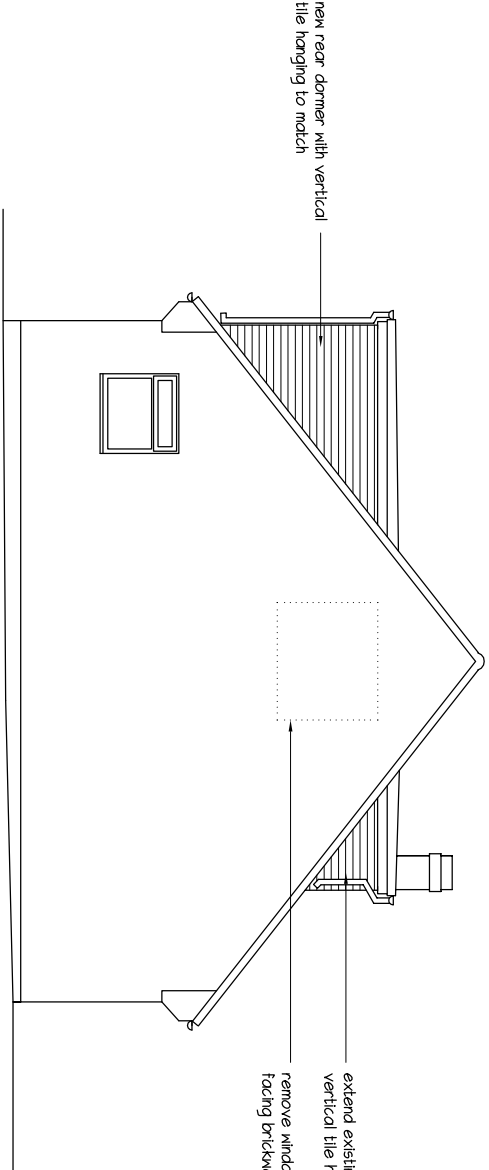

Proposed North

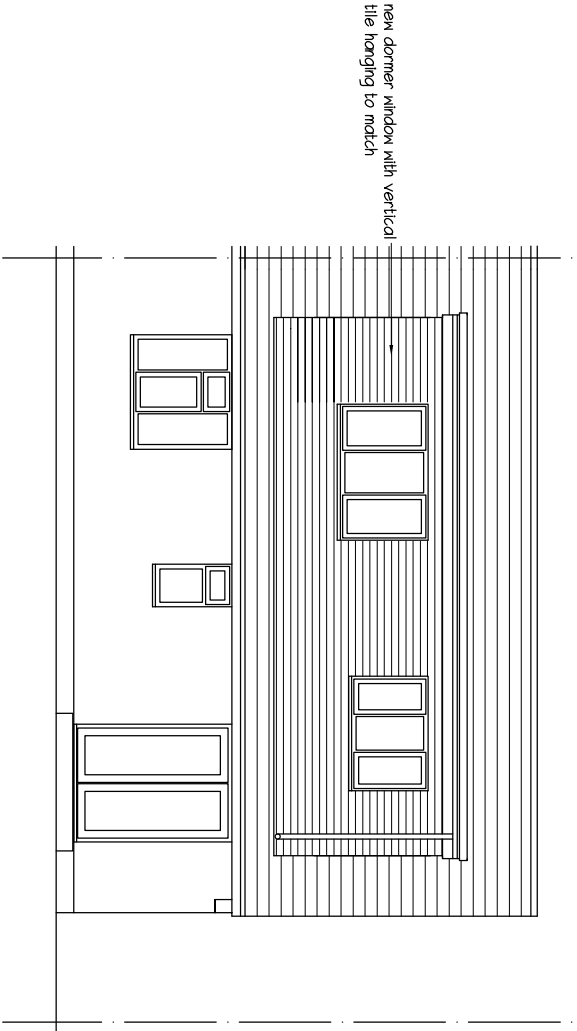

Proposed East (rear)

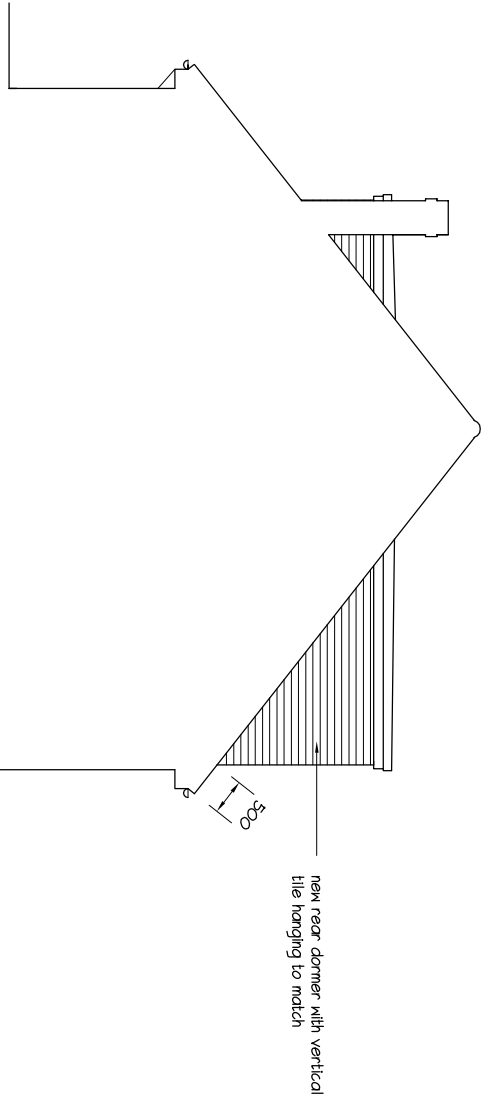

Proposed South (section)

mf designs ltd

Chartered Architects



36 Grove Road • Havant • Hampshire • PO9 1AR

t/f 02382 470967

Director: Martin Farrer RIBA • Co Registration No.4507379

e admin@mfdesigns.org.uk

Date: June 2026

Job No: 3382

Scale: 1:100 @ A3

Dwg No: P_02

ROOF CONVERSION & DORMER EXTENSION - 9 Second Avenue, Havant. PO9 2QF