





PHYSICAL SCALE IN METERS @ 1:1250

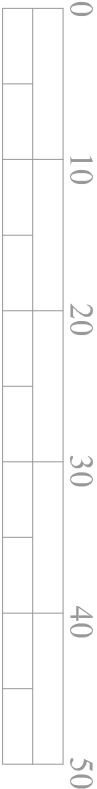

PHYSICAL SCALE IN METERS @ 1:500

NOTES:
This drawing has been produced solely for PLANNING/DESIGN.
Do not Scale from this Drawing except for planning purposes.
Any drainage shown is presumed and to be checked on site
before commencement of works.
This drawing is the copyright of MF Designs Ltd.

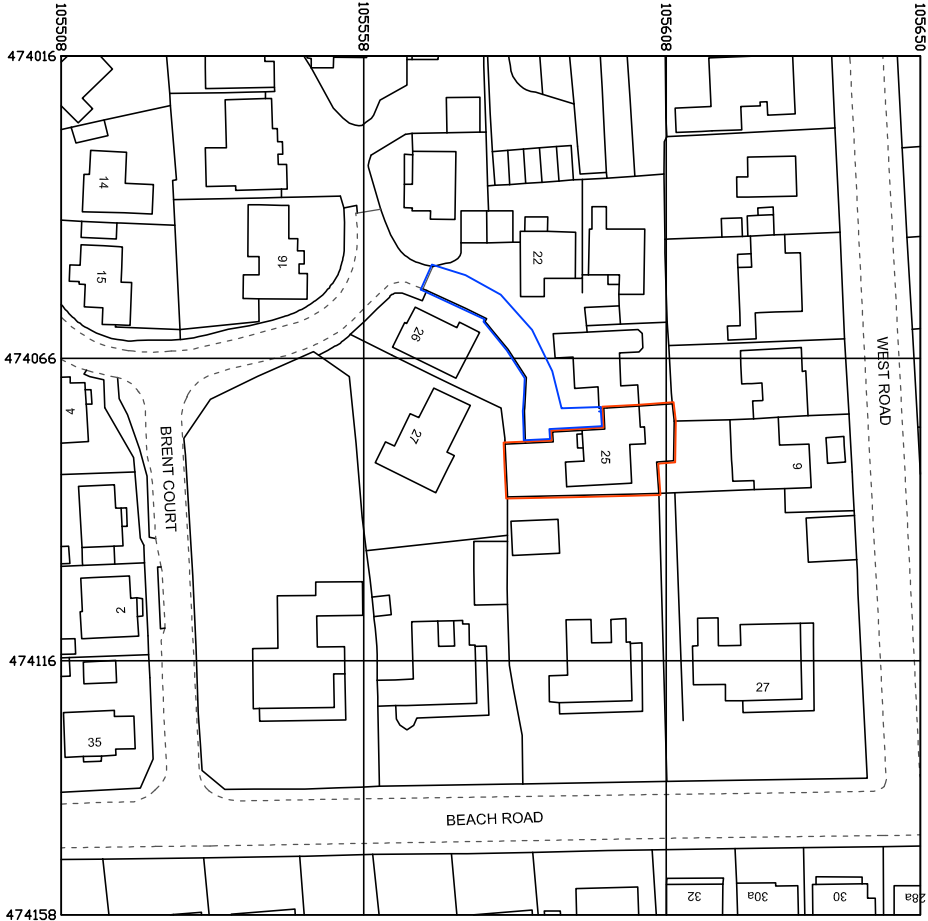

Produced on 13 July 2026 from the Ordnance Survey National Geographic Database and incorporating surveyed revision available at this date.
This map shows the area bounded by 474016 105508, 474158 105508, 474158 105650, 474016 105650, 474016 105508.
Crown copyright and database rights 2026 OS 100054135. Supplied by copia ltd trading as UKPlanningMaps.com a licensed Ordnance Survey partner. OS 100054135.
Data licence expires 13 July 2027. Unique plan reference: v2g/1444695/1933932

Location



Block



mf designs ltd

Chartered Architects



36 Grove Road • Havant • Hampshire • PO9 1AR

Director: Martin Farrer RIBA • Co Registration No.4507379

t/f 02392 470967

e admin@mfdesigns.org.uk

Date: July 2026

Scale: 1:1250/500 @ A3

Job No: 3384

Dwg No: P_02

PORCH EXTENSION - 25 Brent Court, Emsworth. PO10 7JA