



PHYSICAL SCALE IN METERS @ 1:100


NOTES:
This drawing has been produced solely for PLANNING/DESIGN.
Do not Scale from this Drawing except for planning purposes.
Any drainage shown is presumed and to be checked on site
before commencement of works.
This drawing is the copyright of MF Designs Ltd.

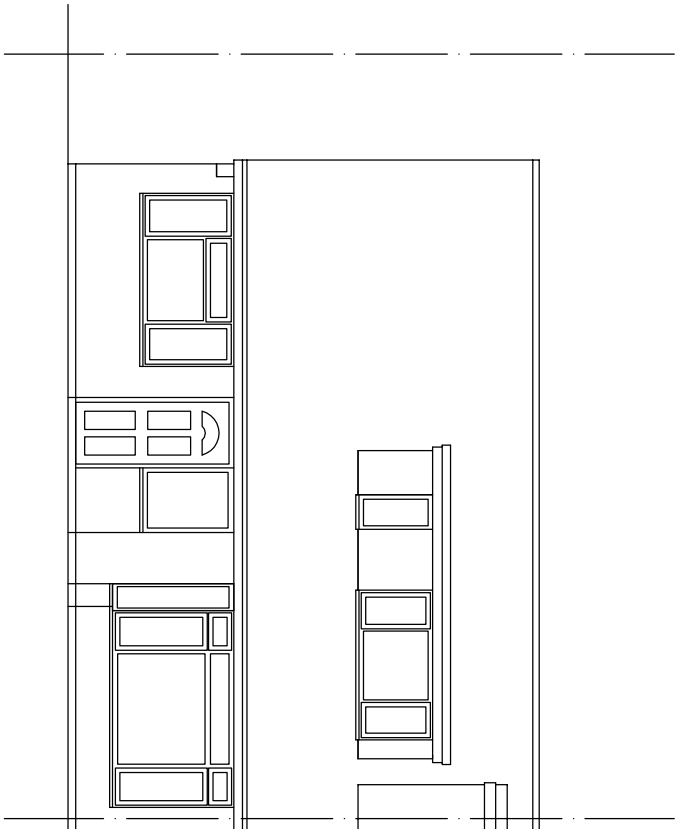


Existing West

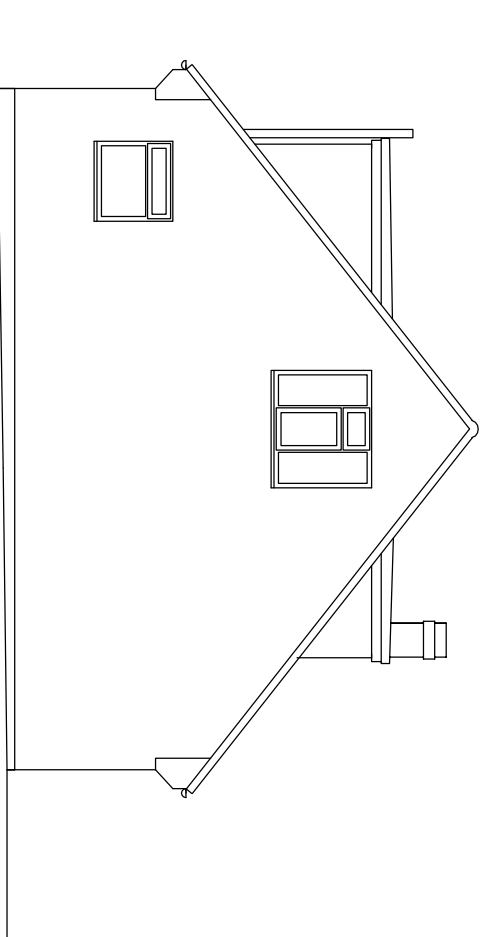


Existing North

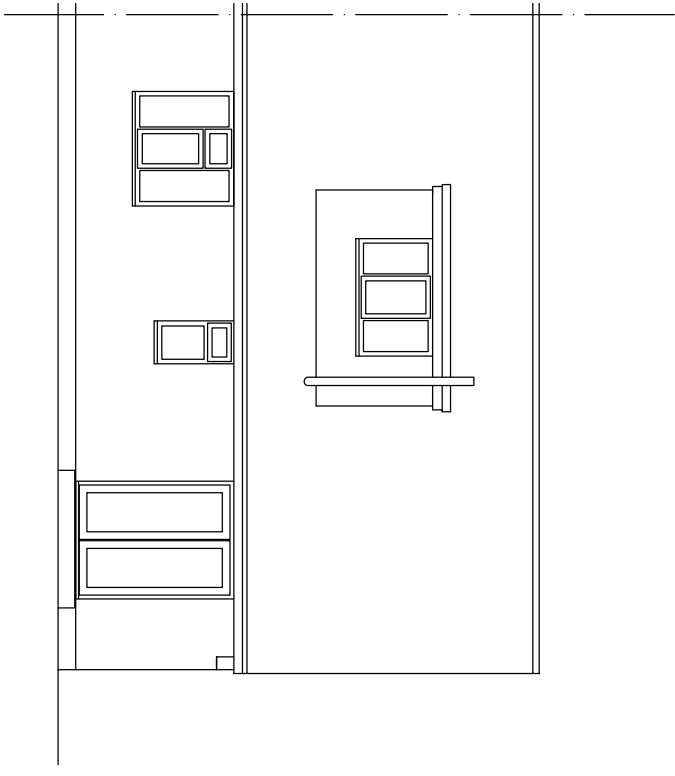


Existing East

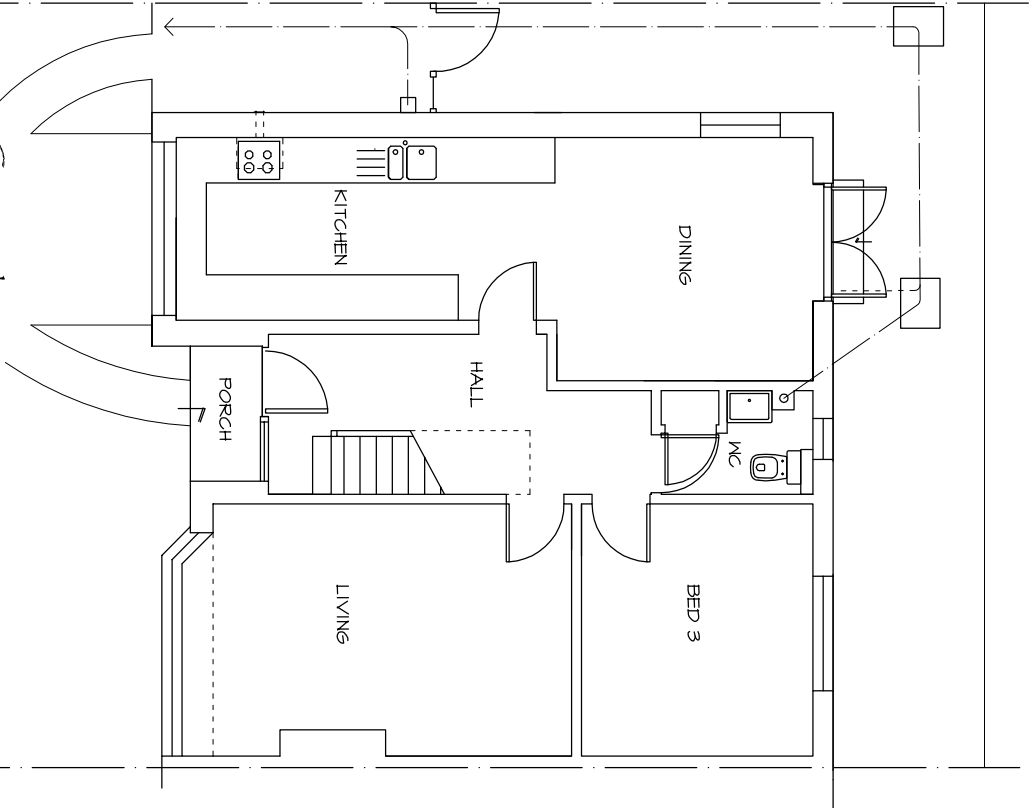

Existing Ground

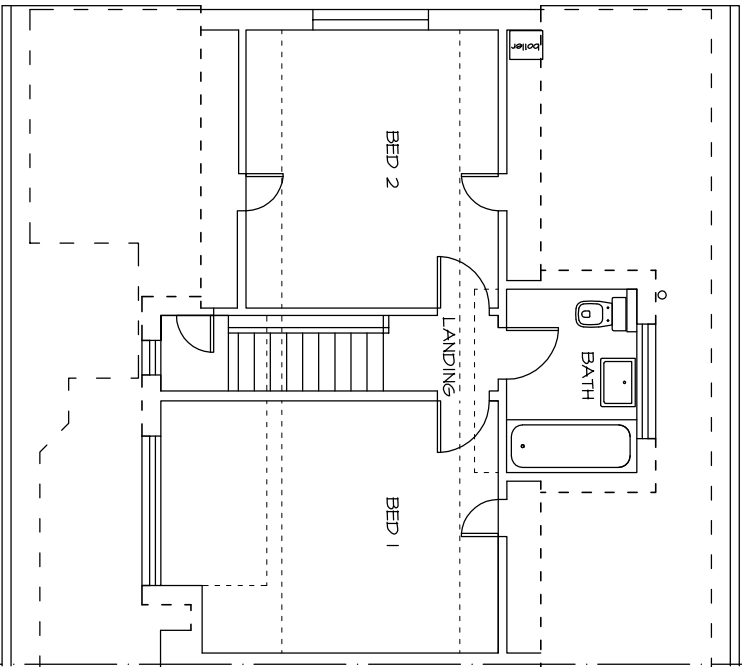

Existing First

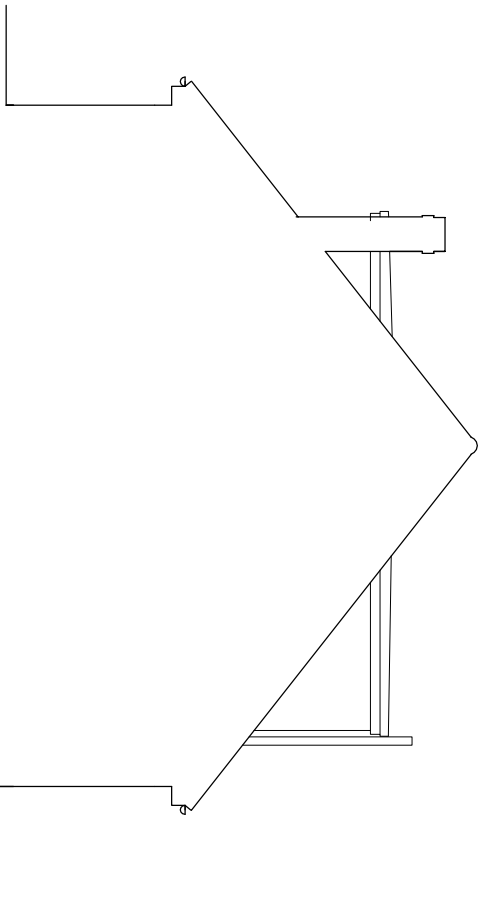

Existing South (section)



mf designs ltd

Chartered Architects



36 Grove Road • Havant • Hampshire • PO9 1AR
Director: Martin Farrer RIBA • Co Registration No.4507379

t/ 02382 470967
e admin@mfdesigns.org.uk

Date: June 2026
Scale: 1:100 @ A3

Job No: 3382
Dwg No: EX_01

EXISTING SURVEY - 9 Second Avenue, Havant. PO9 2QP