



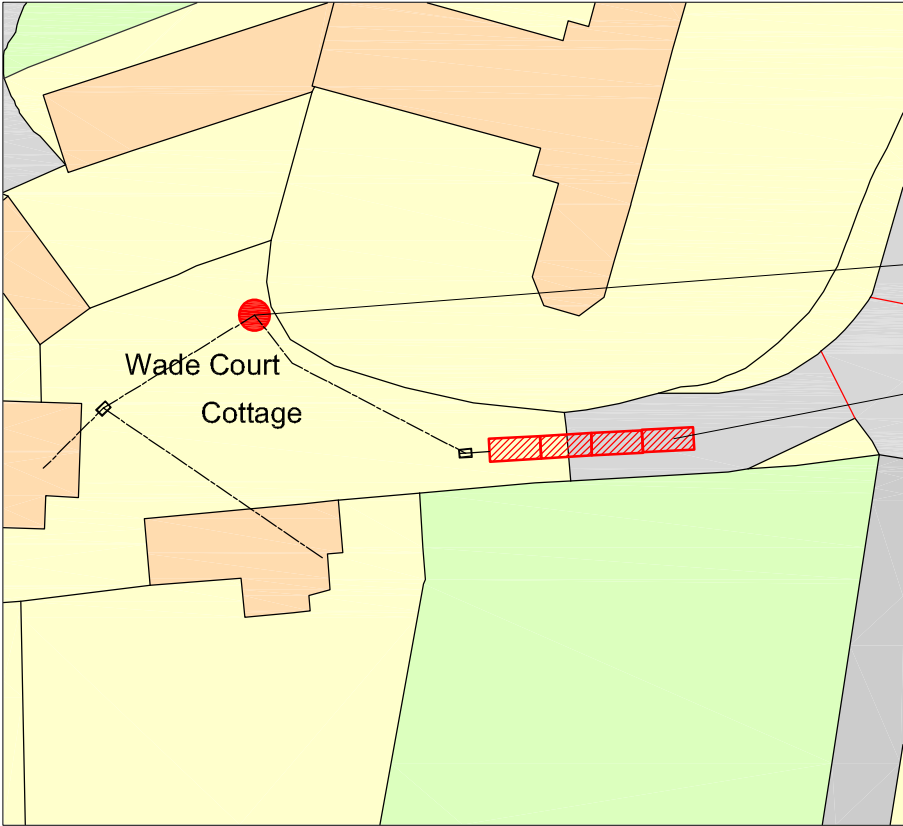

Scale in Metres
0 5 10 15 20 25 for 1:500

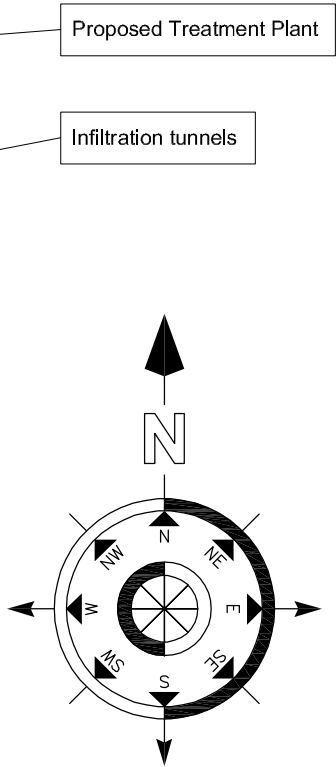

Ordnance Survey, (c) Crown Copyright 2026. All rights reserved. Licence number 100022432

Scale in Metres
0 10 20 30 40 50 60 for 1:1250

Revision	Description	Date	DRAWN
Project: Wade Court Cottage Wade Court Havant Hampshire			
Drawing Title: Proposed Treatment Plant			
Chris Flint Associates Ltd CHARTERED SURVEYORS • PROJECT MANAGERS DEVELOPMENT CONSULTANTS			
Drawn By CF	Date 08/06/26	SHEET SIZE A3	Approved By Date
CFA	Drawing No. FULL 01	Revision: AS SHOWN	Scale: AS SHOWN
BUILDING CONTROL			
BEECHWOOD - 20 QUEENS ROAD - WATERLOOVILLE - PO7 7SB tel: 023 92 432484 Email: chrisflintassociates@gmail.com			